
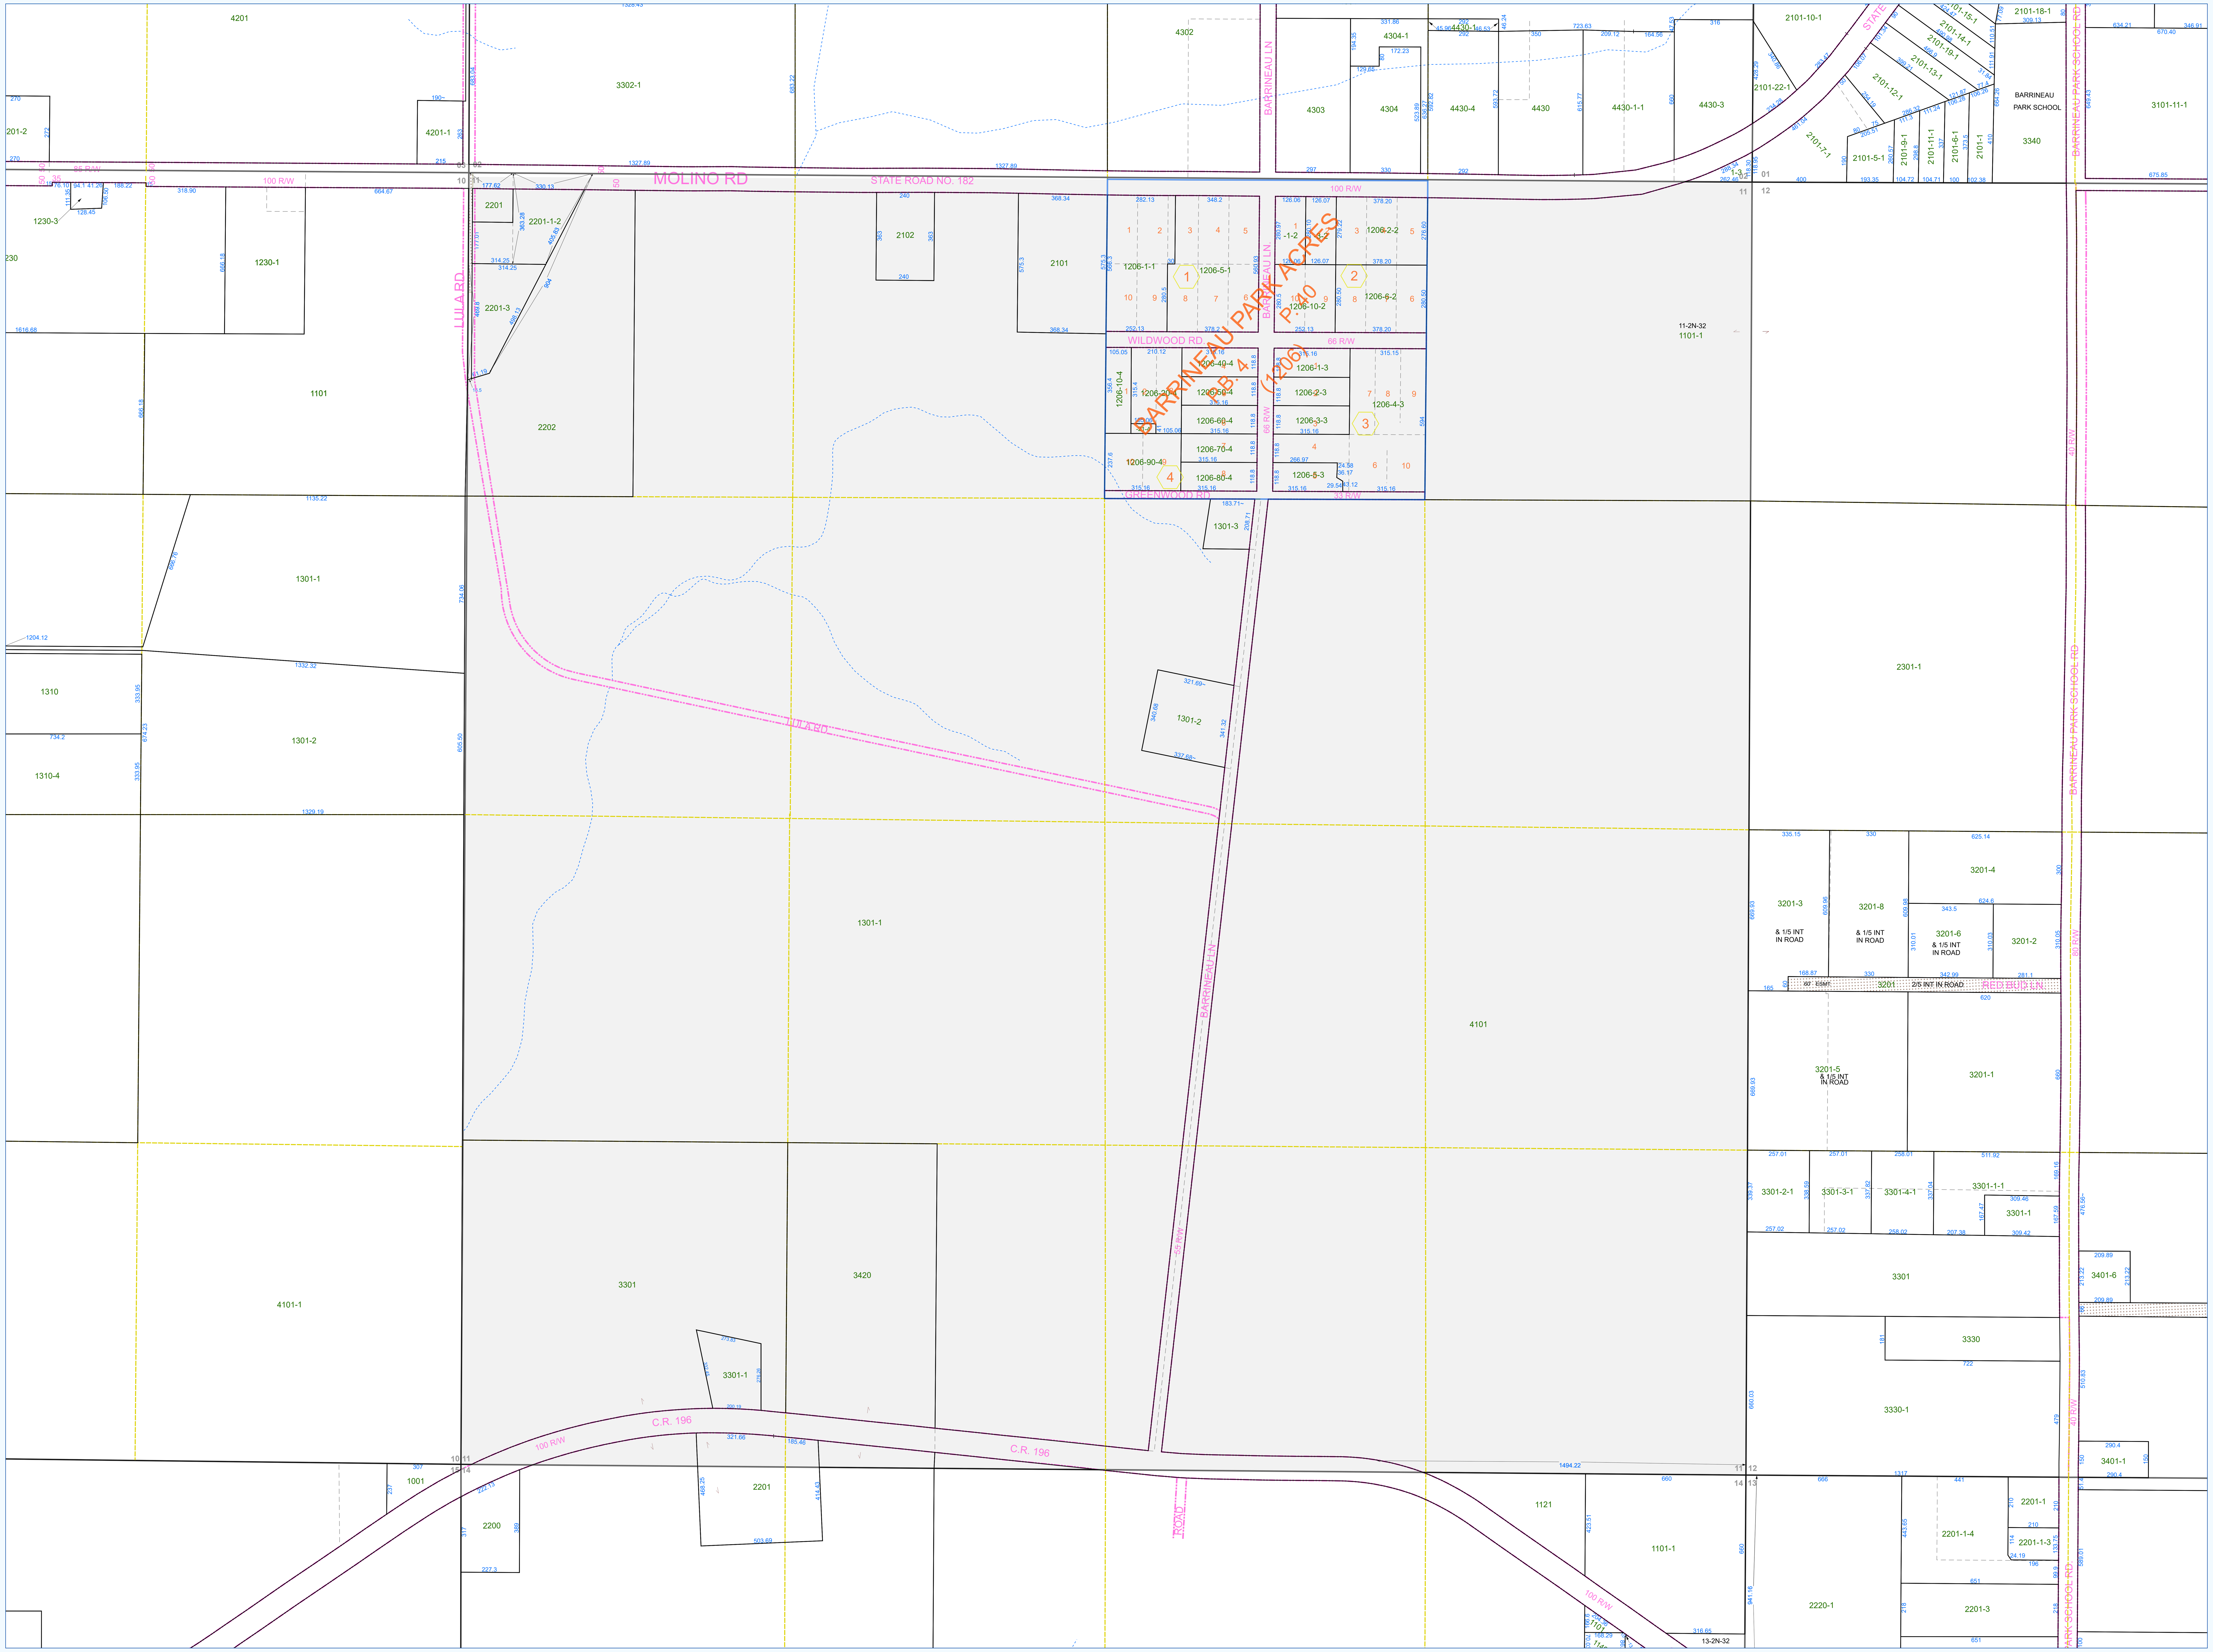


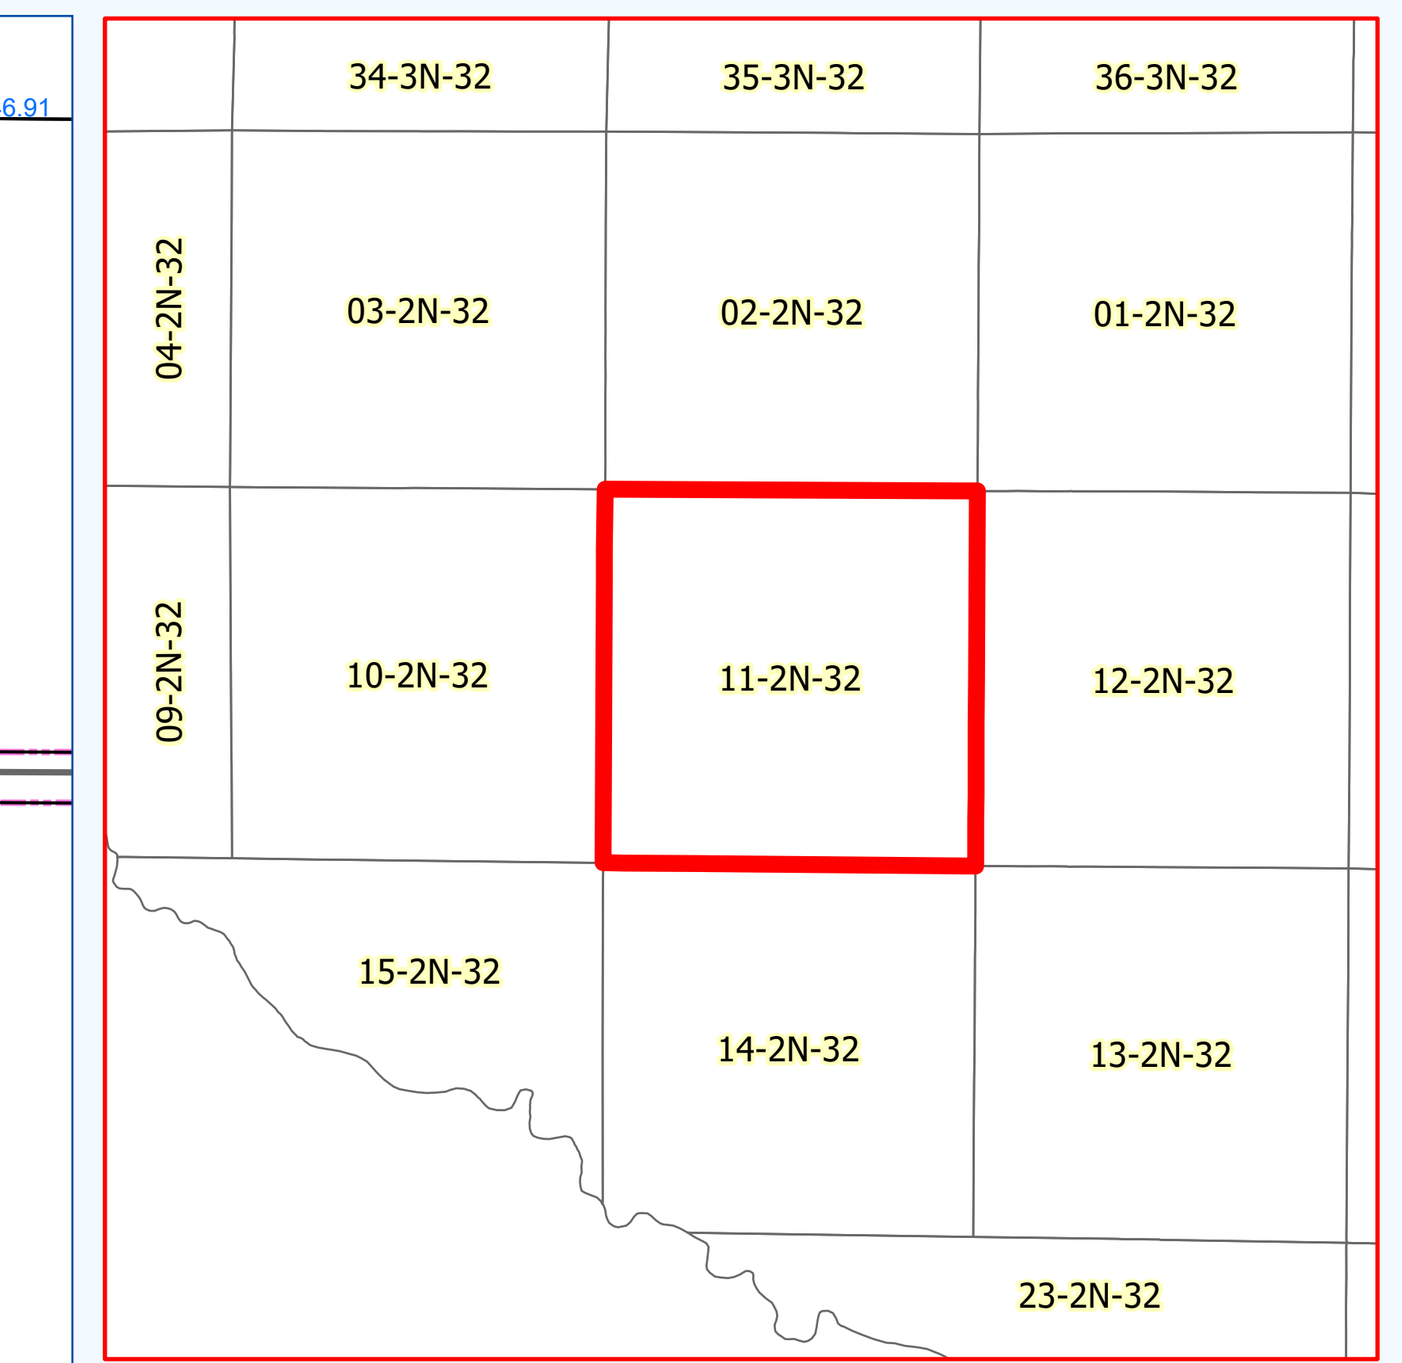

MAP INDEX

N
S

	City Limits Boundary
	Subdivision Boundary
	Property Line
	Govt. Section Line
	Govt. Lot Line
	Right of Way Line
	History Line
	Waterway Line
	Easement
	Submerged Land Lease
	Selected Section

NOTES

THIS MAP WAS COMPILED FOR ESCAMBIA COUNTY PROPERTY APPRAISAL PURPOSES ONLY.

CONTENTS OF THIS MAP SHOULD BE CONSIDERED AS APPROXIMATE ... UNLESS VERIFIED BY SURVEY OR OTHER MEANS

SHEET 1 OF 1

OFFICE OF COUNTY APPRAISER
ESCAMBIA COUNTY, FLORIDA

SECTION: 11-2N-32

APPROVED: GARY "BUBBA" PETERS
COUNTY APPRAISER

DATE: 8/20/2026 SCALE: 300