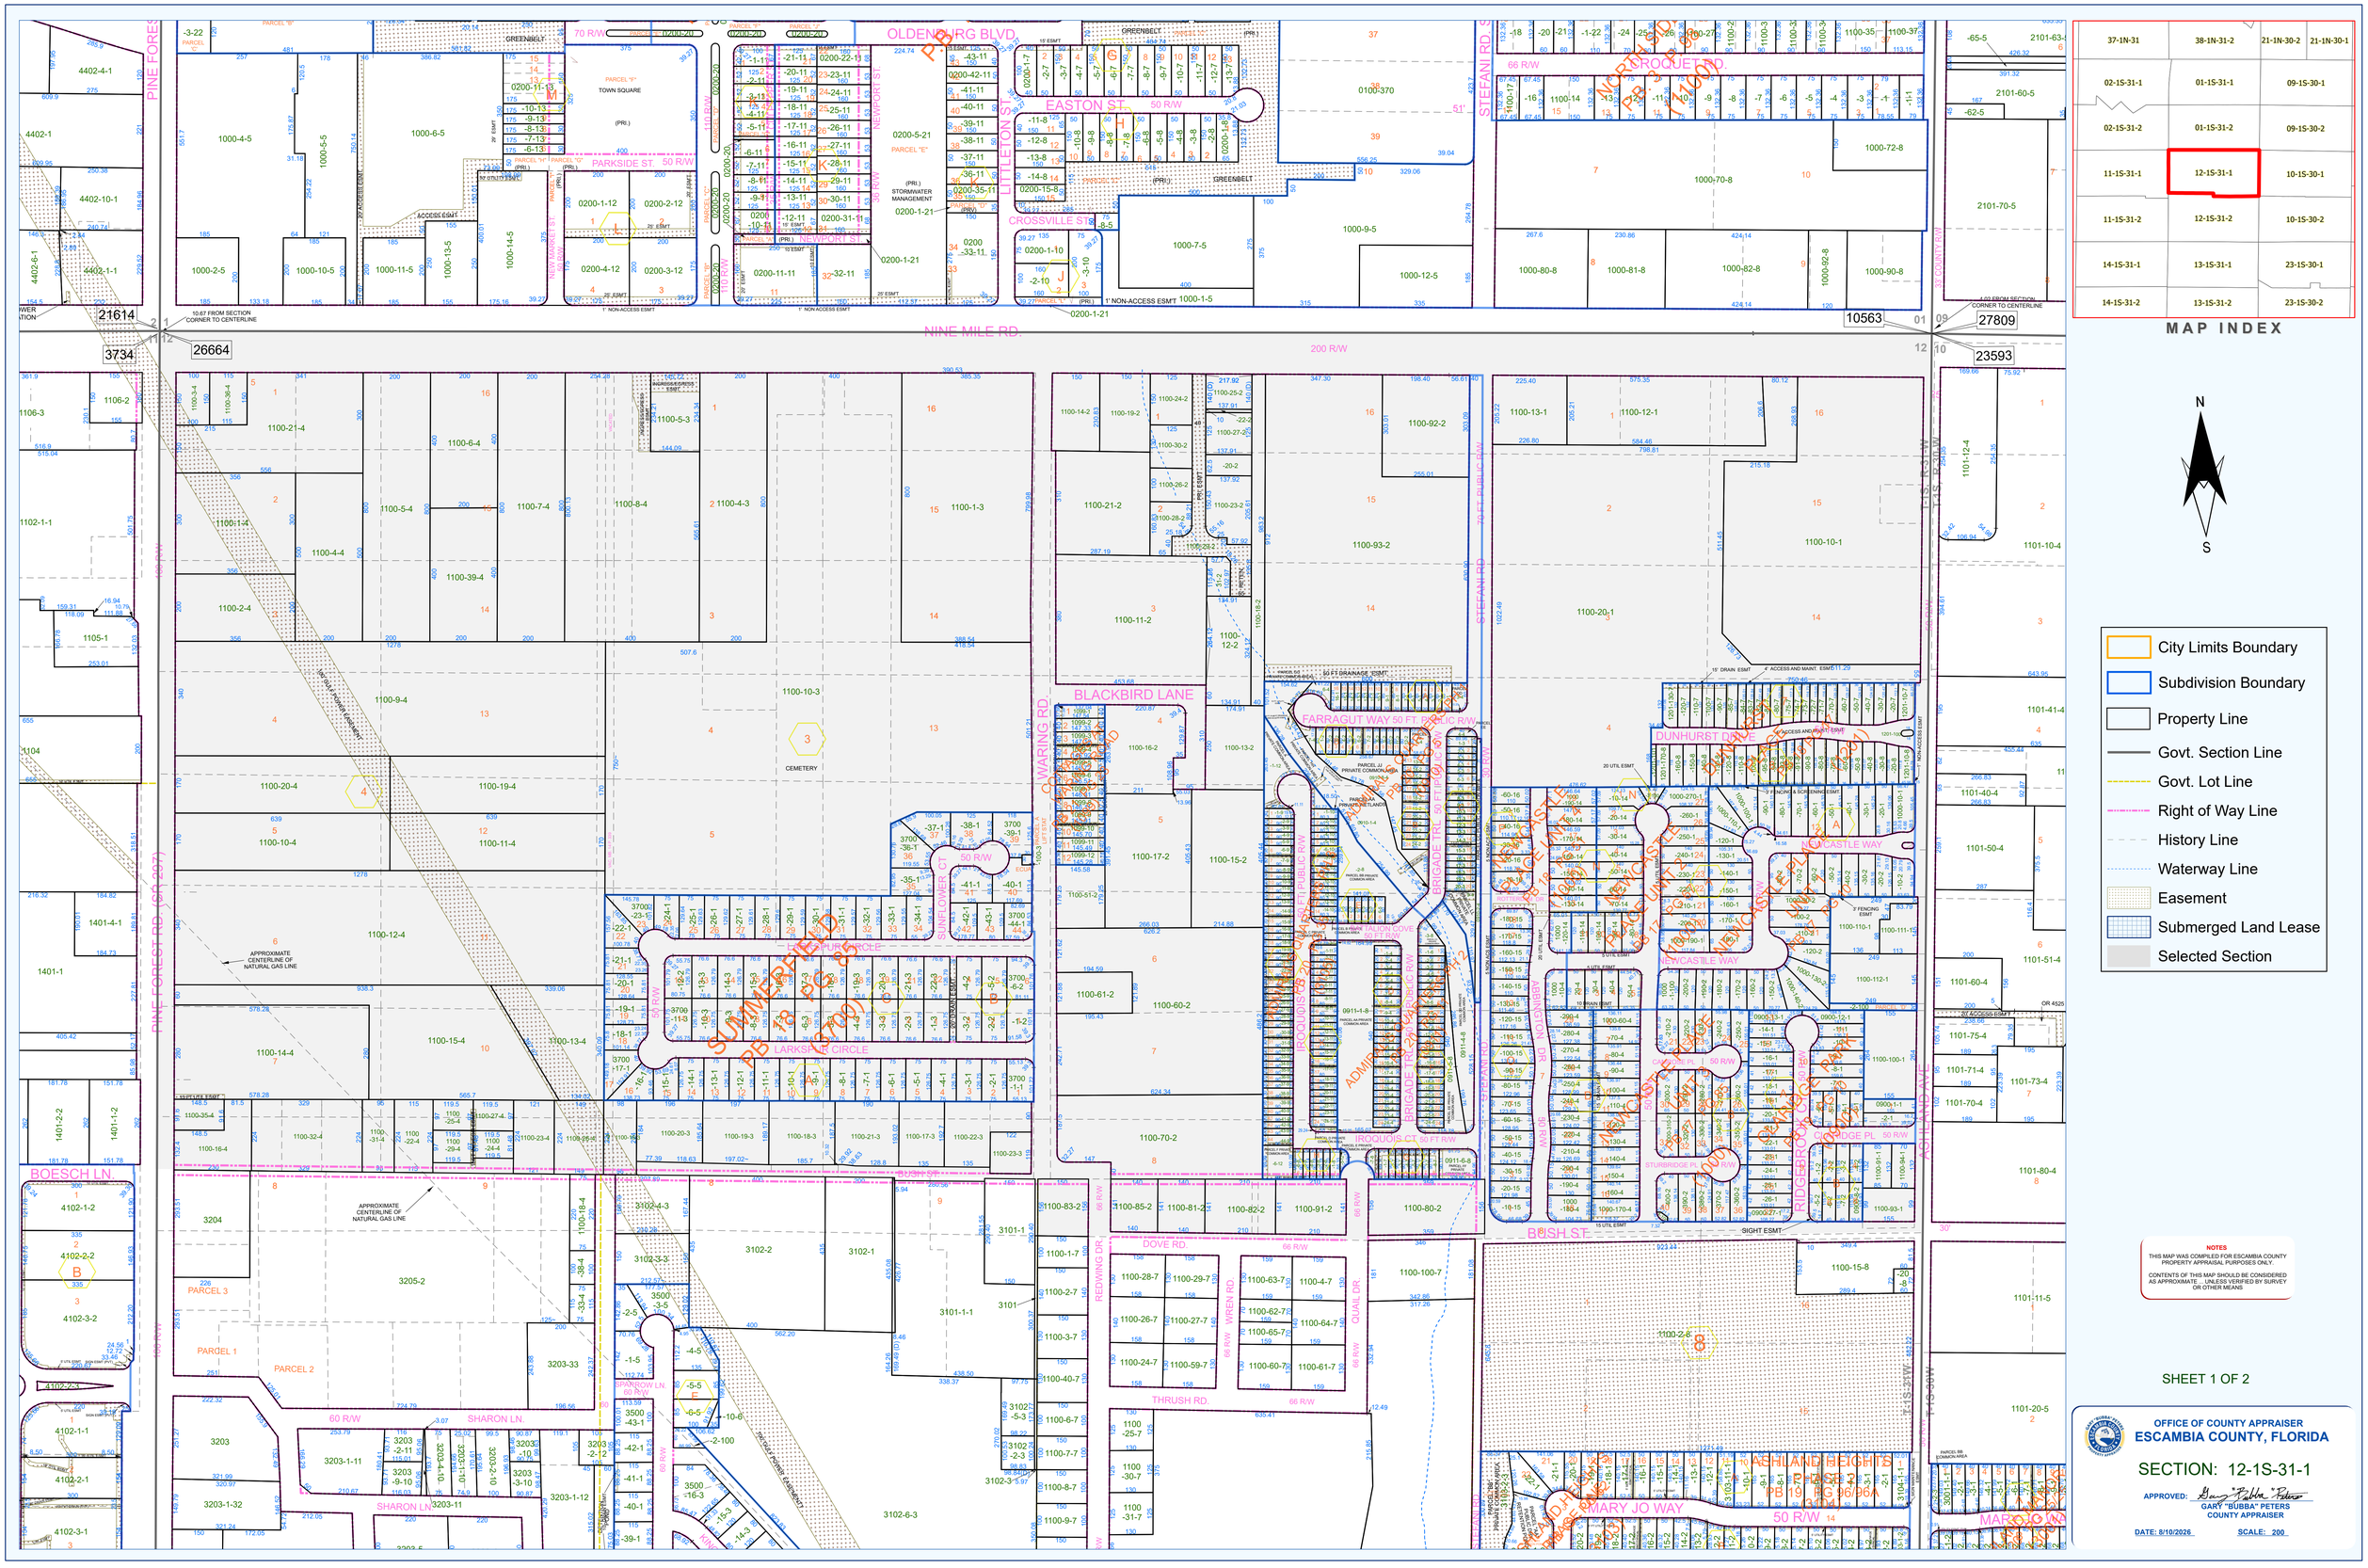

MAP INDEX
37-1N-31
38-1N-31-2
21-1N-30-2
21-1N-30-1
02-1S-31-1
01-1S-31-1
09-1S-30-1
02-1S-31-2
01-1S-31-2
09-1S-30-2
11-1S-31-1
12-1S-31-1
10-1S-30-1
11-1S-31-2
12-1S-31-2
10-1S-30-2
14-1S-31-1
13-1S-31-1
23-1S-30-1
14-1S-31-2
13-1S-31-2
23-1S-30-2
N
S
City Limits Boundary
Subdivision Boundary
Property Line
Govt. Section Line
Govt. Lot Line
Right of Way Line
History Line
Waterway Line
Easement
Submerged Land Lease
Selected Section
NOTES
THIS MAP WAS COMPILED FOR ESCAMBIA COUNTY PROPERTY APPRAISAL PURPOSES ONLY.
CONTENTS OF THIS MAP SHOULD BE CONSIDERED AS APPROXIMATE ... UNLESS VERIFIED BY SURVEY OR OTHER MEANS
SHEET 1 OF 2
OFFICE OF COUNTY APPRAISER
ESCAMBIA COUNTY, FLORIDA
SECTION: 12-1S-31-1
APPROVED:
GARY "BUBBA" PETERS
COUNTY APPRAISER
DATE: 8/10/2026
SCALE: 200
NINE MILE RD.
OLDENBURG BLVD.
EASTON ST.
CROSSVILLE ST.
PARKSIDE ST.
NEWPORT ST.
LITTLETON ST.
STEFANI RD.
CROQUET RD.
BLACKBIRD LANE
FARRAGUT WAY
DUNHURST DRIVE
NEWCASTLE WAY
BUSH ST.
BOESCH LN.
SHARON LN.
MARY JO WAY
ASHLAND HEIGHTS
PINE FOREST RD. (SR 297)
SUMMERFIELD
PB 18 PG 8
PB 19 PG 96/96A