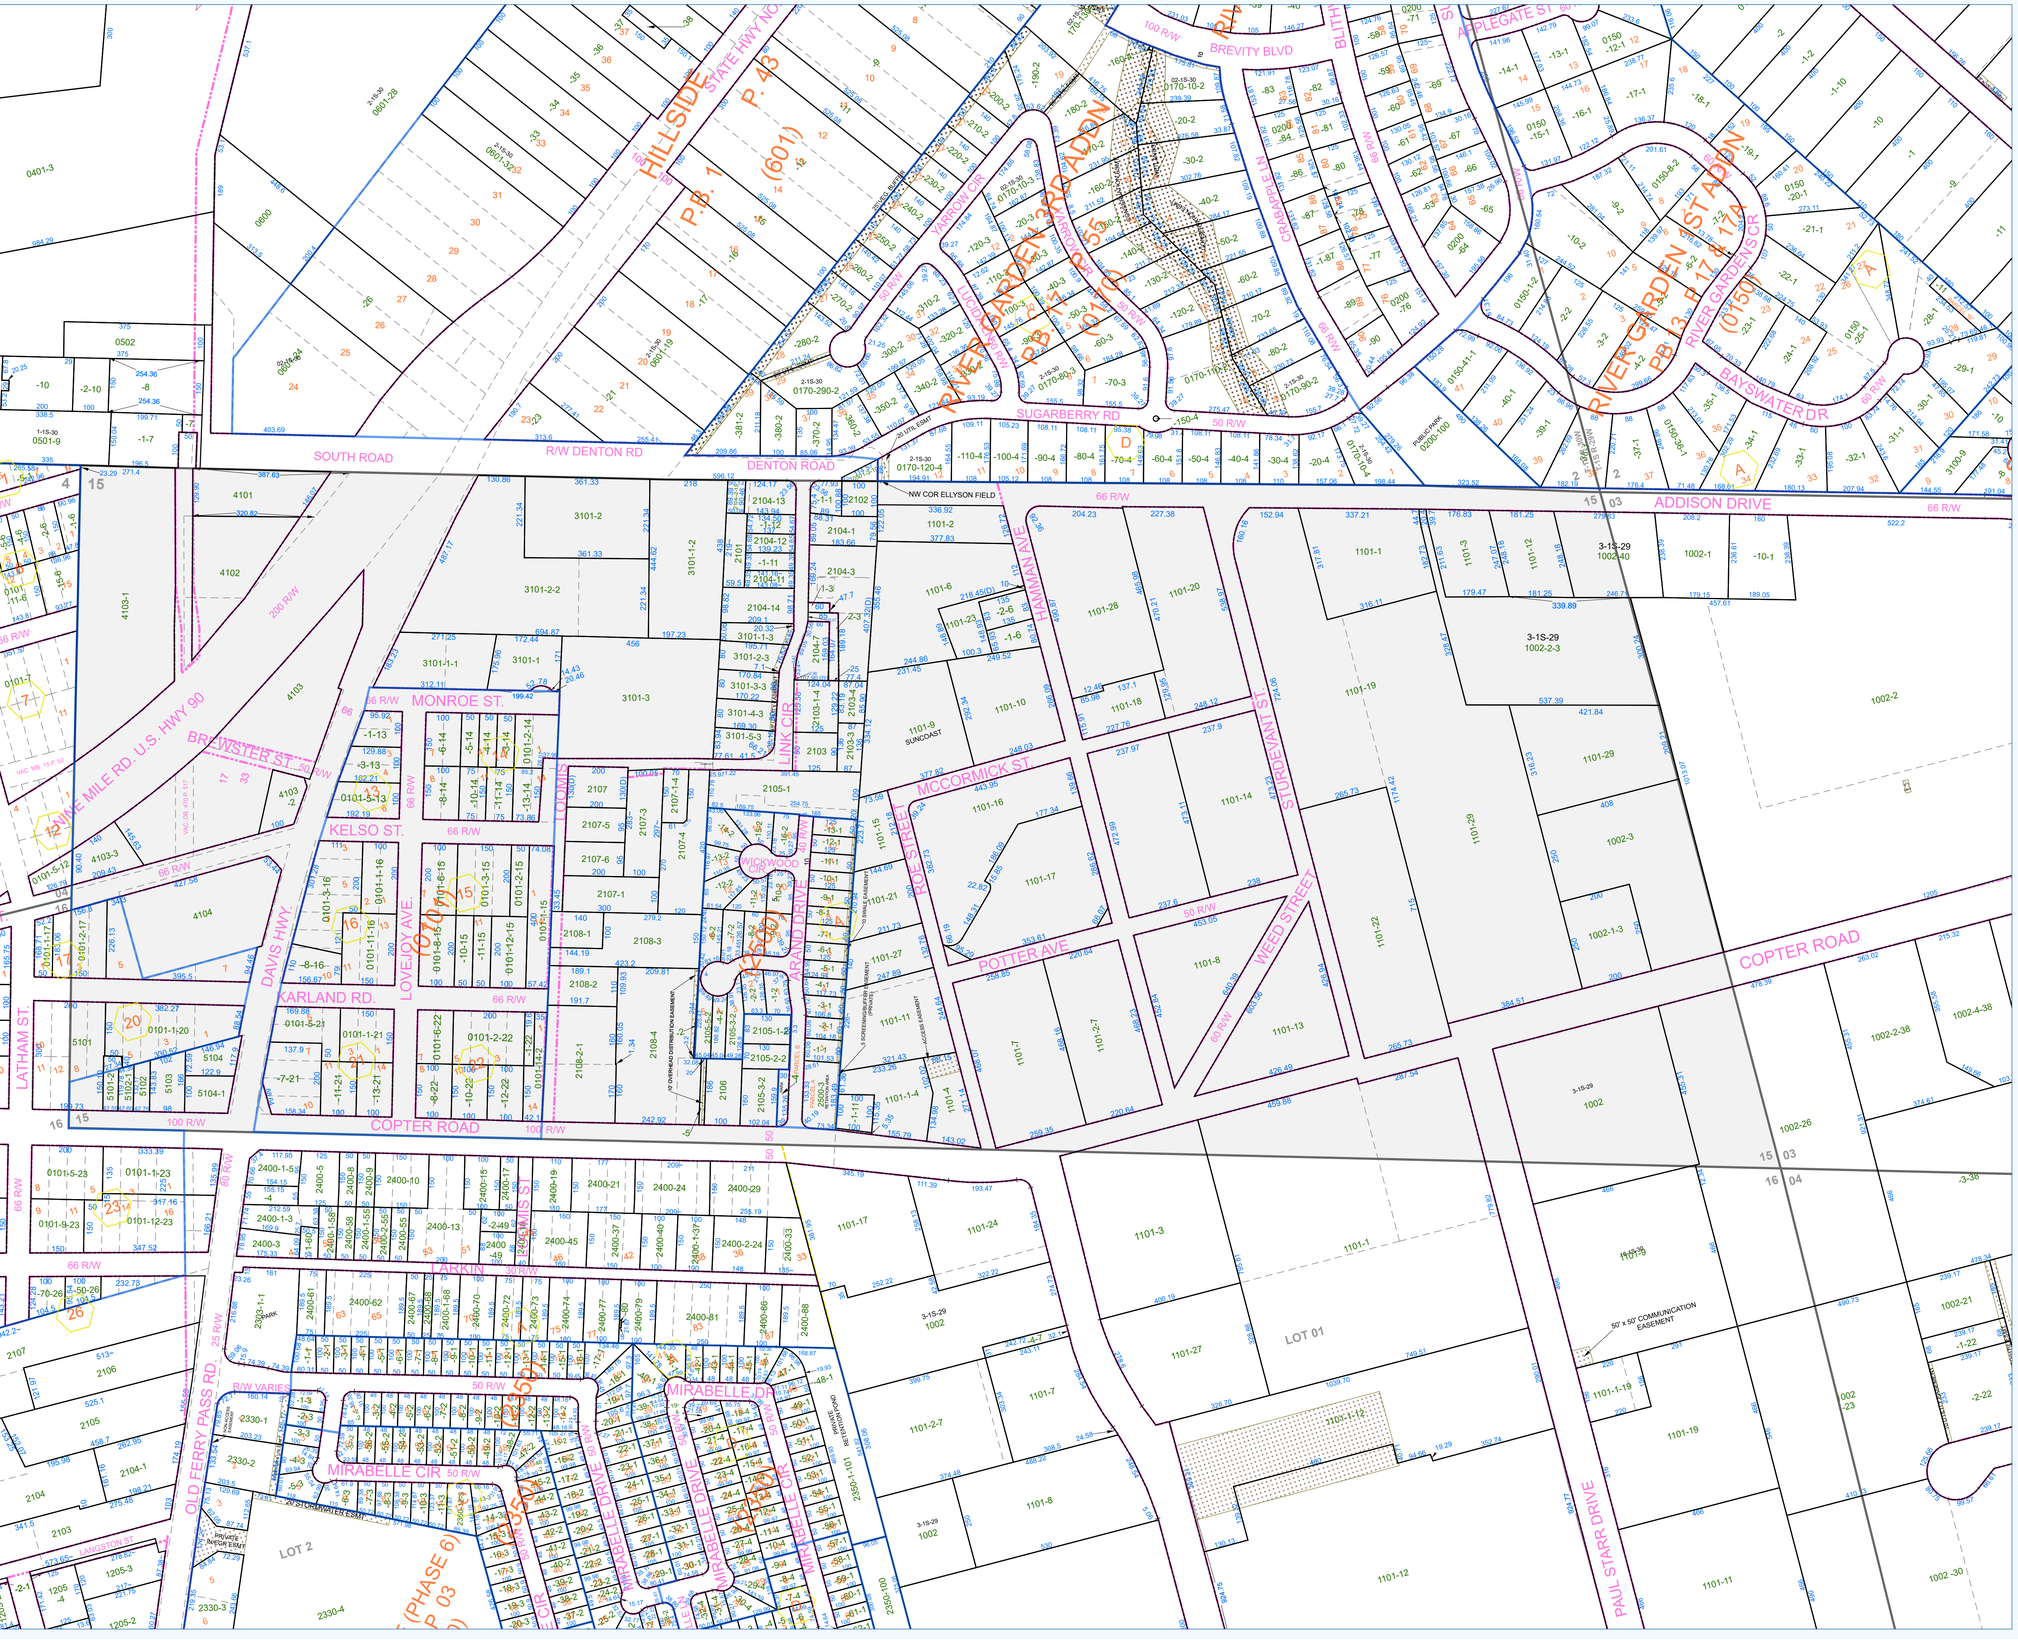

SOUTH ROAD
R/W DENTON RD
DENTON ROAD
SUGARBERRY RD
50 R/W
HILLSIDE
STATE HWY NO
P.B. 1 P. 43
(601)
RIVER GARDEN 3RD ADDN
PB 17 P. 55
RIVER GARDEN 1ST ADDN
PB 13 P. 17 & 17A
(0150)
BREVITY BLVD
100 R/W
CRABGRASS LN
APPLEGATE ST
BAYSWATER DR
ADDISON DRIVE
66 R/W
NW COR ELLYSON FIELD
HAMMAN AVE
MONROE ST.
KELSO ST.
KARLAND RD.
COPTER RD.
COPTER ROAD
LARKIN LN.
LARKIN
MIRABELLE DR
MIRABELLE CIR
MIRABELLE DRIVE
MCCORMICK ST
POTTER AVE
WEED STREET
PAUL STARR DRIVE
OLD FERRY PASS RD.
DAVIS HWY
NINE MILE RD. U.S. HWY 90
BREWSTER ST
LOVEJOY AVE.
LATHAM ST
LINK CIR
RAINEY DRIVE
SECOND AVE
CASTRO ST
CYE DR.
LANGSTON ST
LOT 01
LOT 2
50' x 50' COMMUNICATION EASEMENT
01-1S-29-2
27-1N-30
02-1S-29-1
02-1S-29-2
05-1S-30
04-1S-30
15-1S-30
03-1S-29-2
14-1S-30-1
16-1S-30
14-1S-30-2
17-1S-30-1
07-1S-29-1
MAP INDEX
N
S
City Limits Boundary
Subdivision Boundary
Property Line
Govt. Section Line
Govt. Lot Line
Right of Way Line
History Line
Waterway Line
Easement
Submerged Land Lease
Selected Section
NOTES
THIS MAP WAS COMPILED FOR ESCAMBIA COUNTY PROPERTY APPRAISAL PURPOSES ONLY.
CONTENTS OF THIS MAP SHOULD BE CONSIDERED AS APPROXIMATE ... UNLESS VERIFIED BY SURVEY OR OTHER MEANS
SHEET 1 OF 1
OFFICE OF COUNTY APPRAISER
ESCAMBIA COUNTY, FLORIDA
SECTION: 15-1S-30
APPROVED:
GARY "BUBBA" PETERS
COUNTY APPRAISER
DATE: 8/24/2026
SCALE: 200