



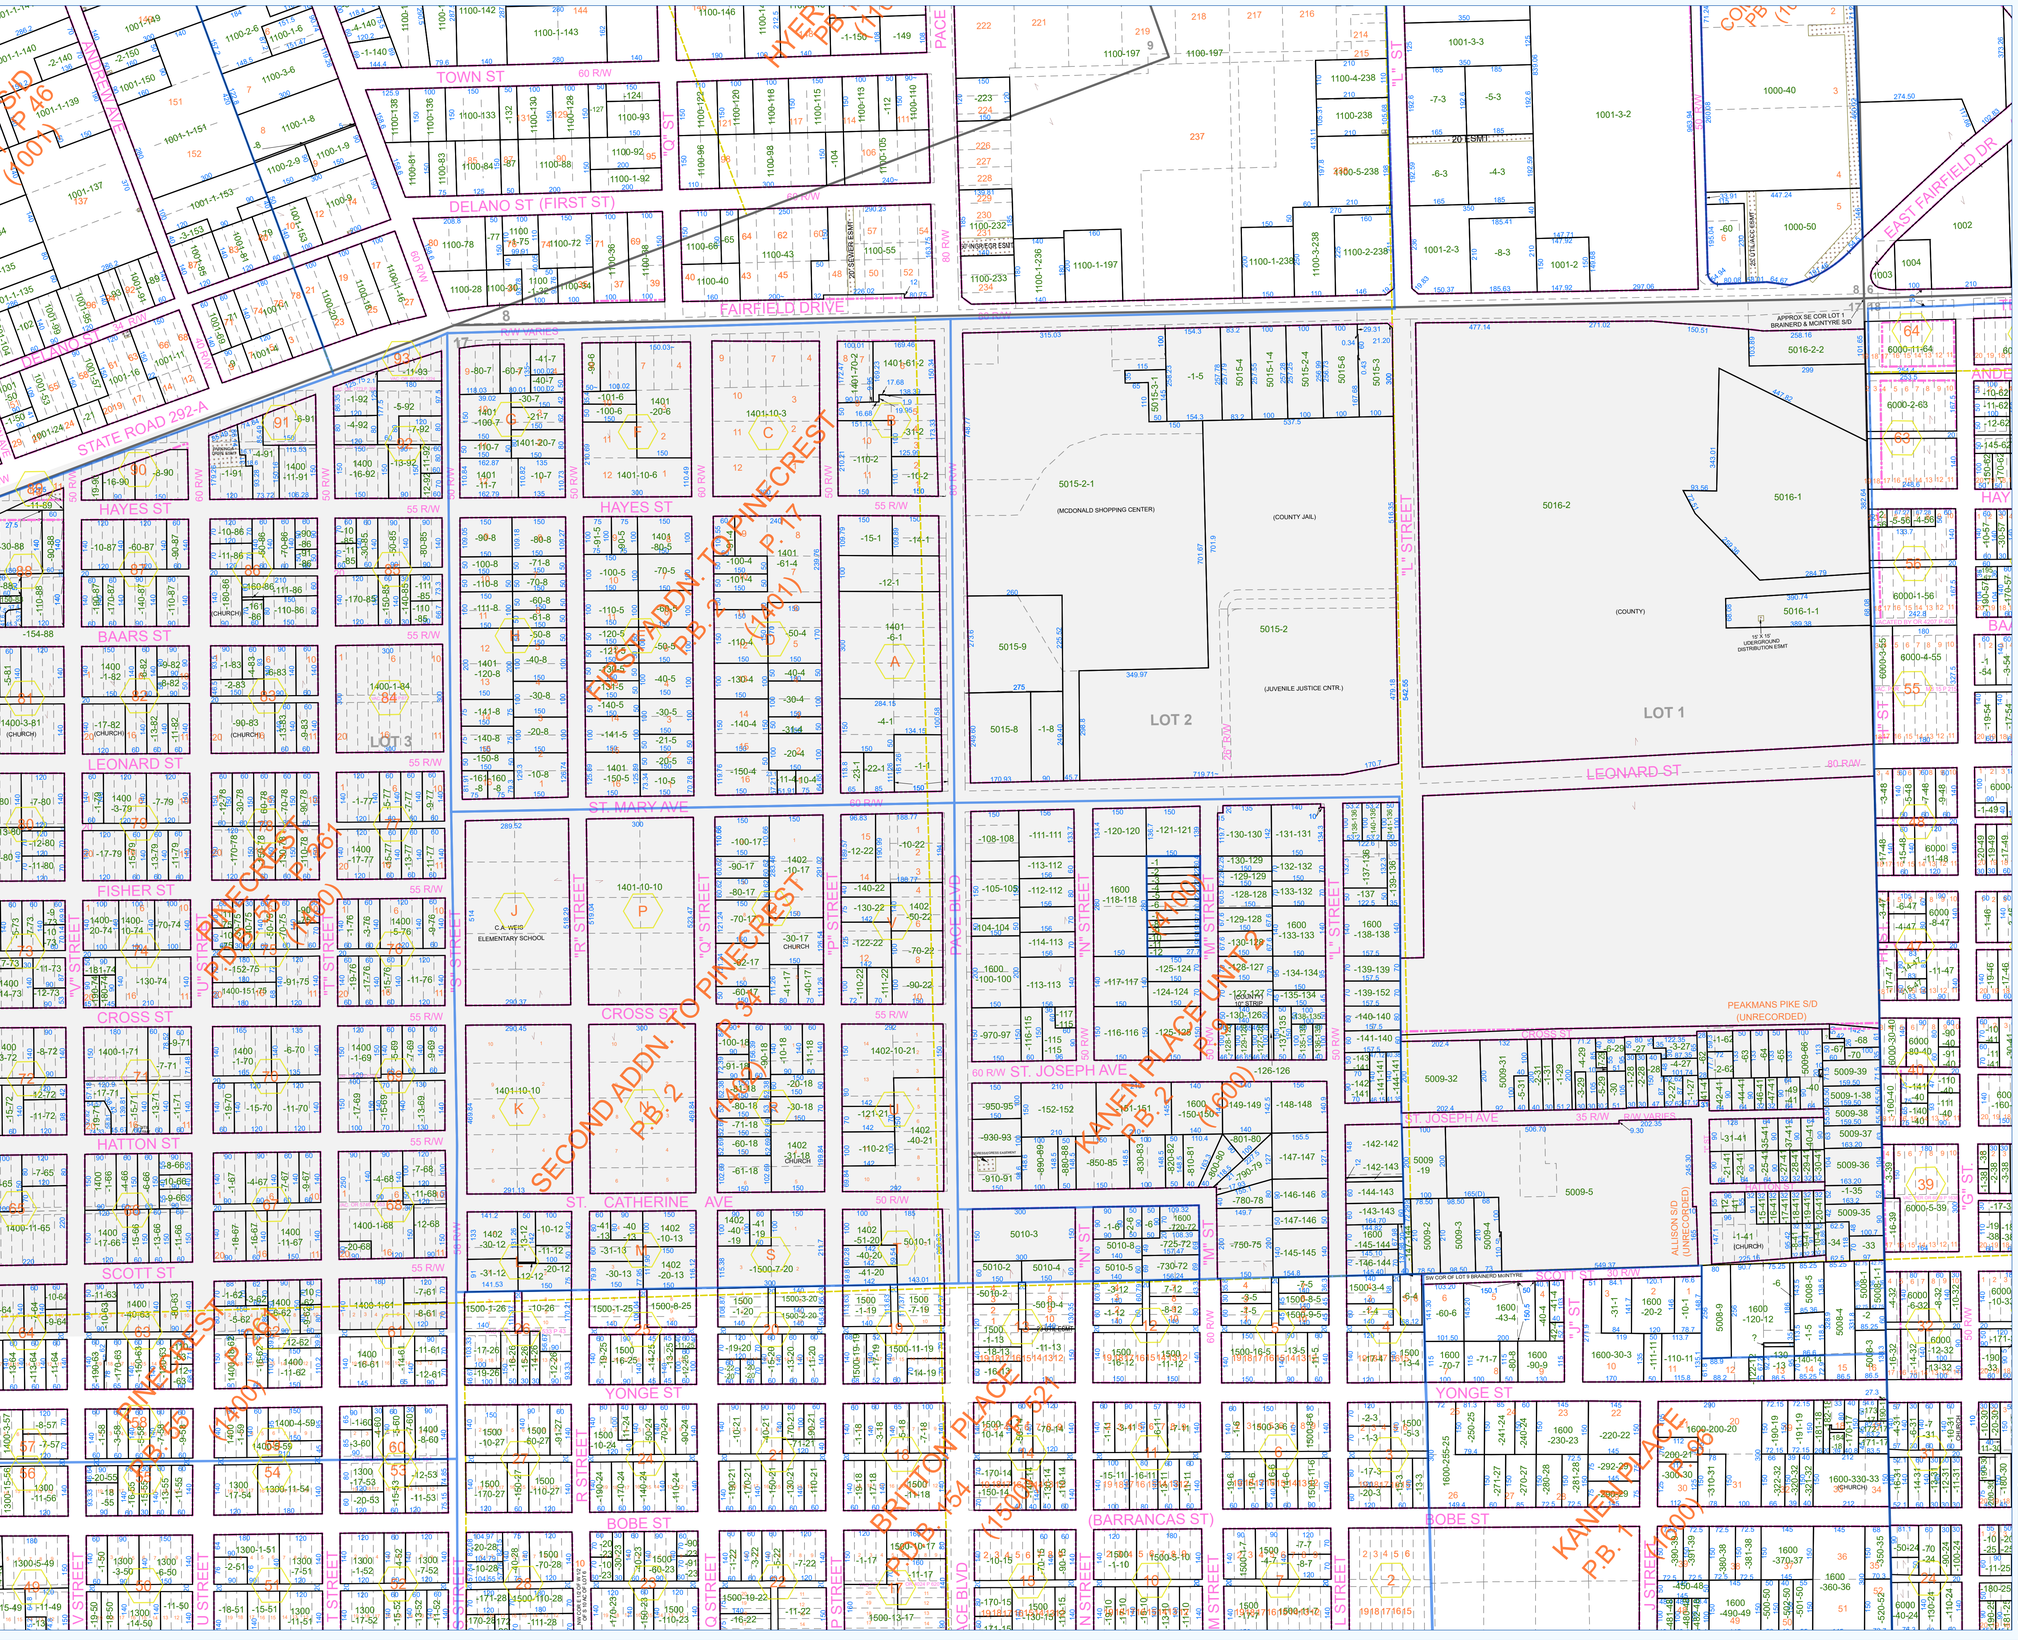

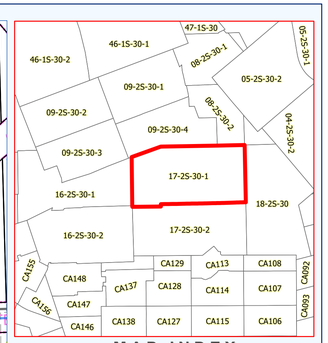

City Limits Boundary
Subdivision Boundary
Property Line
Govt. Section Line
Govt. Lot Line
Right of Way Line
History Line
Waterway Line
Easement
Submerged Land Lease
Selected Section

NOTES
THIS MAP WAS COMPILED FOR ESCAMBIA COUNTY PROPERTY APPRAISAL PURPOSES ONLY.
CONTENTS OF THIS MAP SHOULD BE CONSIDERED AS APPROXIMATE ... UNLESS VERIFIED BY SURVEY OR OTHER MEANS

SHEET 1 OF 2

OFFICE OF COUNTY APPRAISER
ESCAMBIA COUNTY, FLORIDA

SECTION: 17-2S-30-1

APPROVED: Gary "Bubba" Peters
GARY "BUBBA" PETERS
COUNTY APPRAISER

DATE: 9/22/2026
SCALE: 200