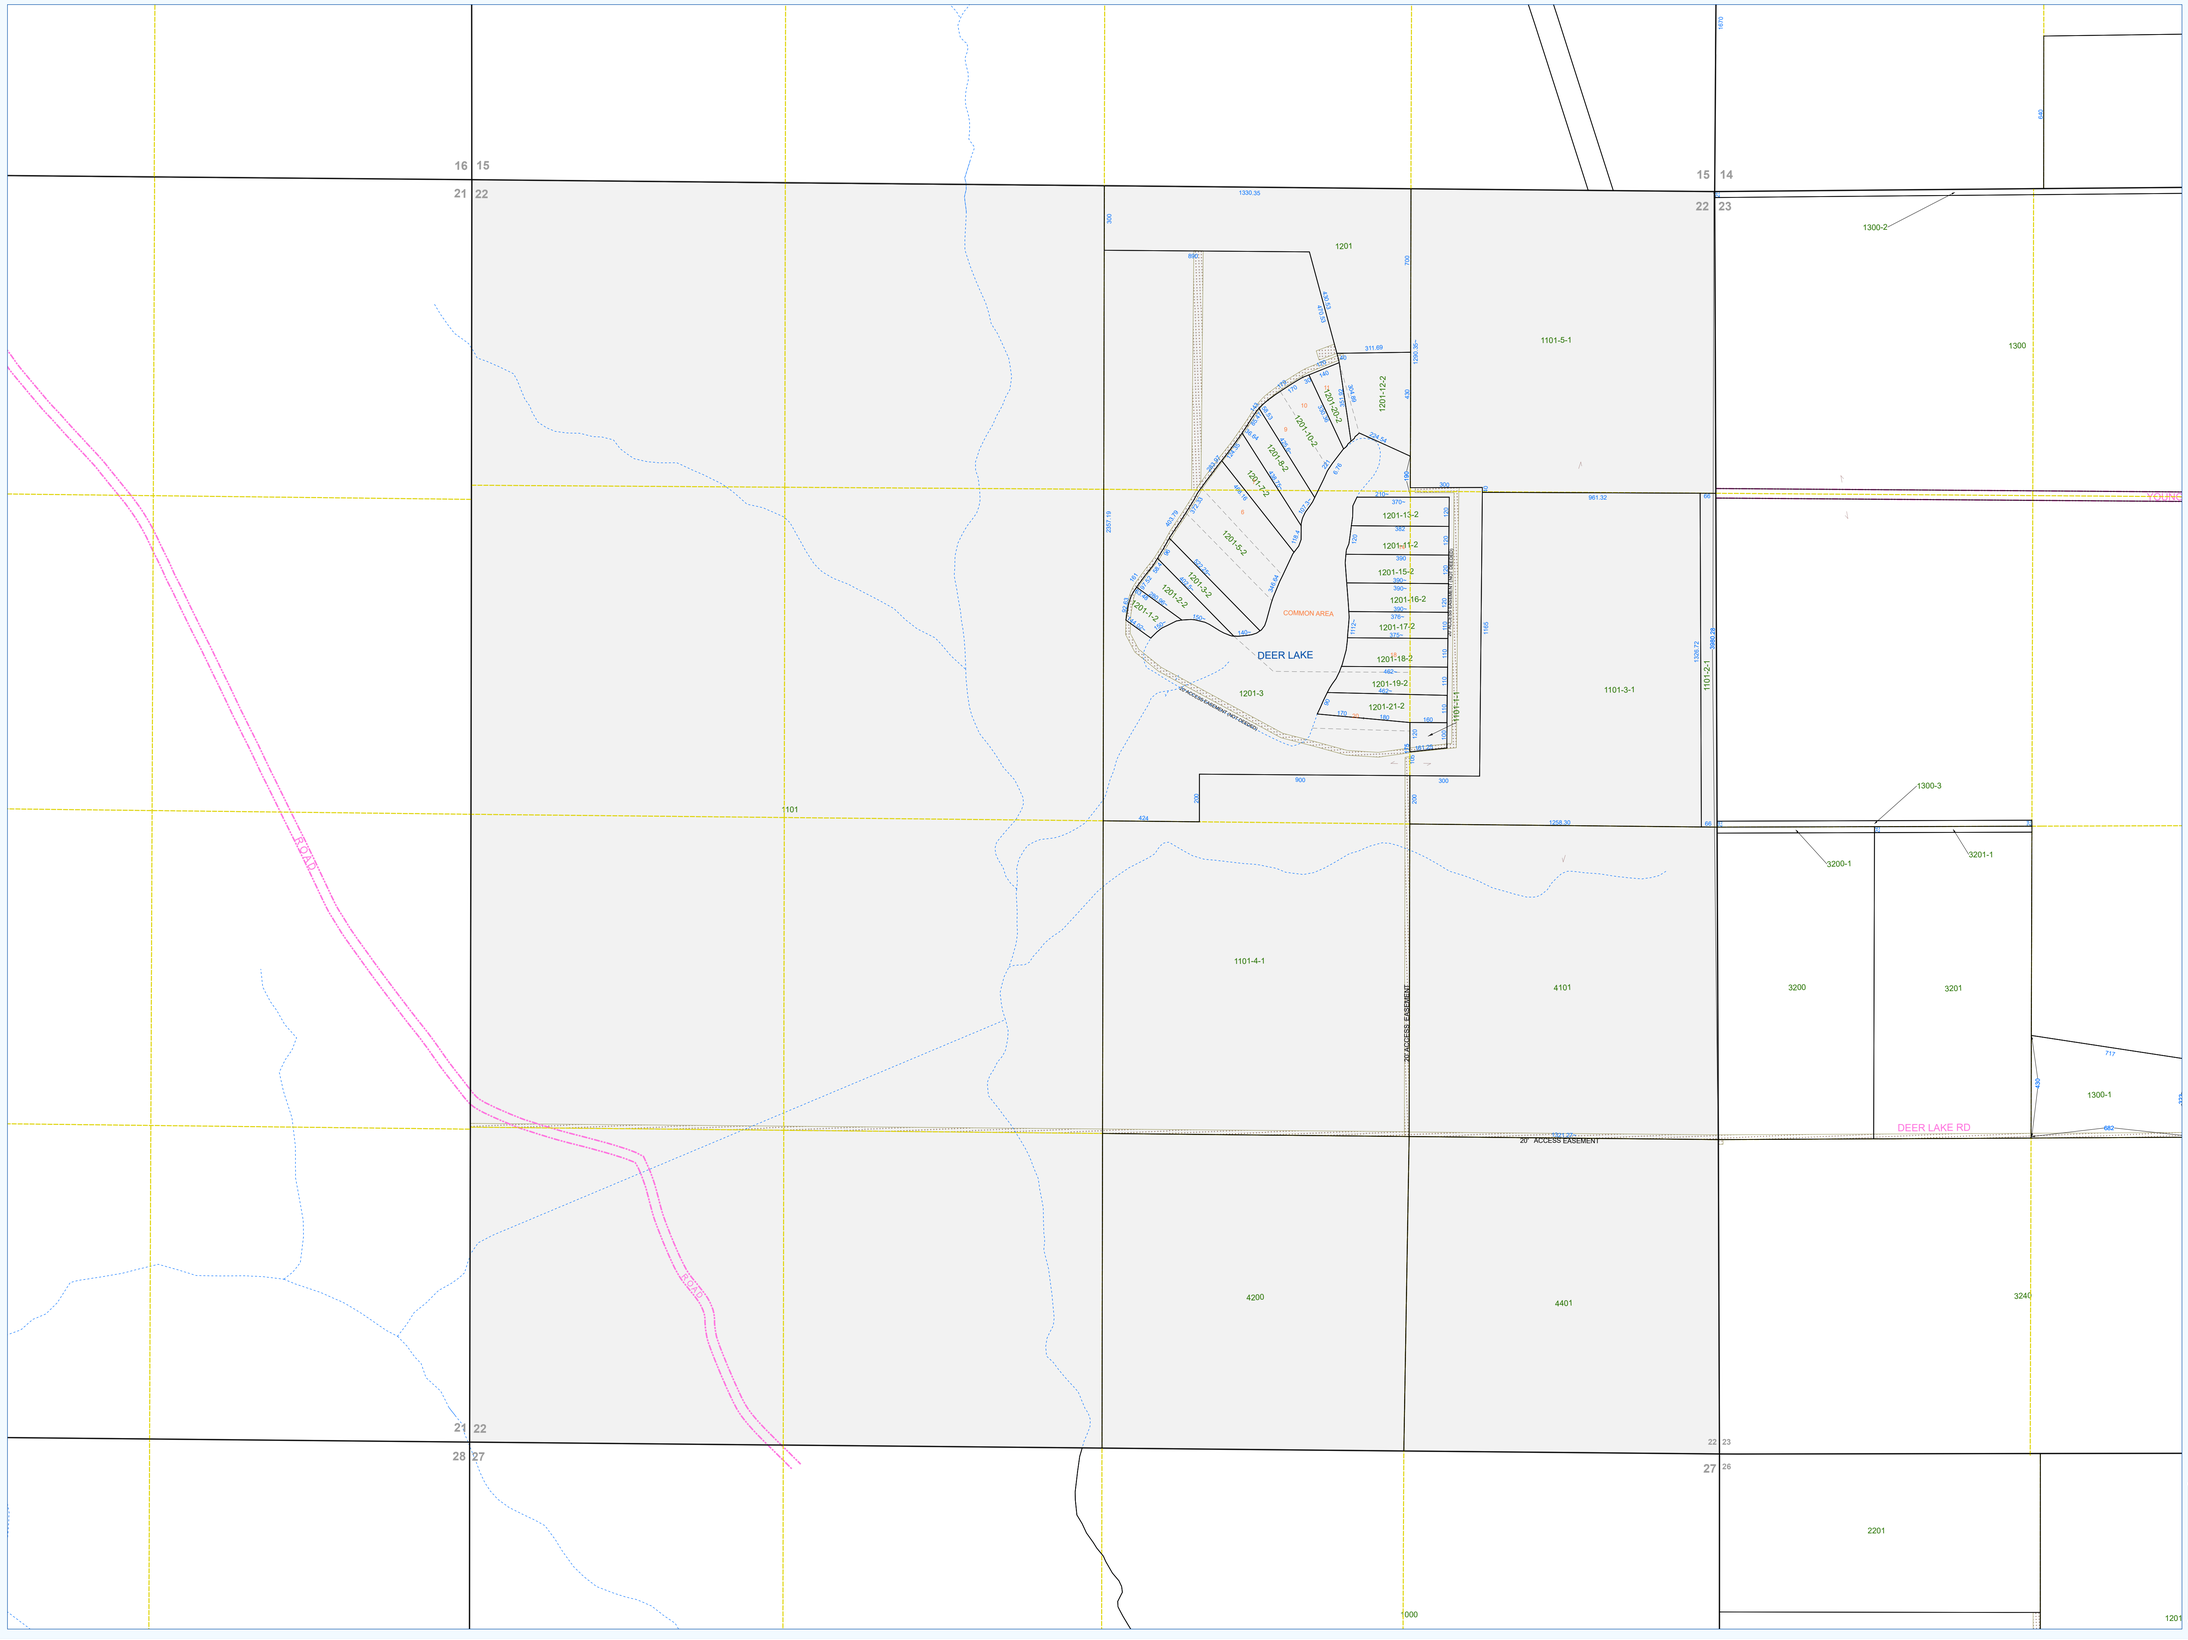



| | | |
|---|---|---|
| 09-5N-33 | 10-5N-33 | 11-5N-33 |
| 16-5N-33 | 15-5N-33 | 14-5N-33 |
| 21-5N-33 | 22-5N-33 | 23-5N-33 |
| 28-5N-33 | 27-5N-33 | 26-5N-33 |
| 33-5N-33 | 34-5N-33 | 35-5N-33 |

**MAP INDEX**

N

S

- City Limits Boundary
- Subdivision Boundary
- Property Line
- Govt. Section Line
- Govt. Lot Line
- Right of Way Line
- History Line
- Waterway Line
- Easement
- Submerged Land Lease
- Selected Section

**NOTES**

THIS MAP WAS COMPILED FOR ESCAMBIA COUNTY PROPERTY APPRAISAL PURPOSES ONLY.

CONTENTS OF THIS MAP SHOULD BE CONSIDERED AS APPROXIMATE ... UNLESS VERIFIED BY SURVEY OR OTHER MEANS

SHEET 1 OF 1

OFFICE OF COUNTY APPRAISER
**ESCAMBIA COUNTY, FLORIDA**

SECTION: 22-5N-33

APPROVED: Gary "Bubba" Peters
GARY "BUBBA" PETERS
COUNTY APPRAISER

DATE: 7/6/2026 SCALE: 300