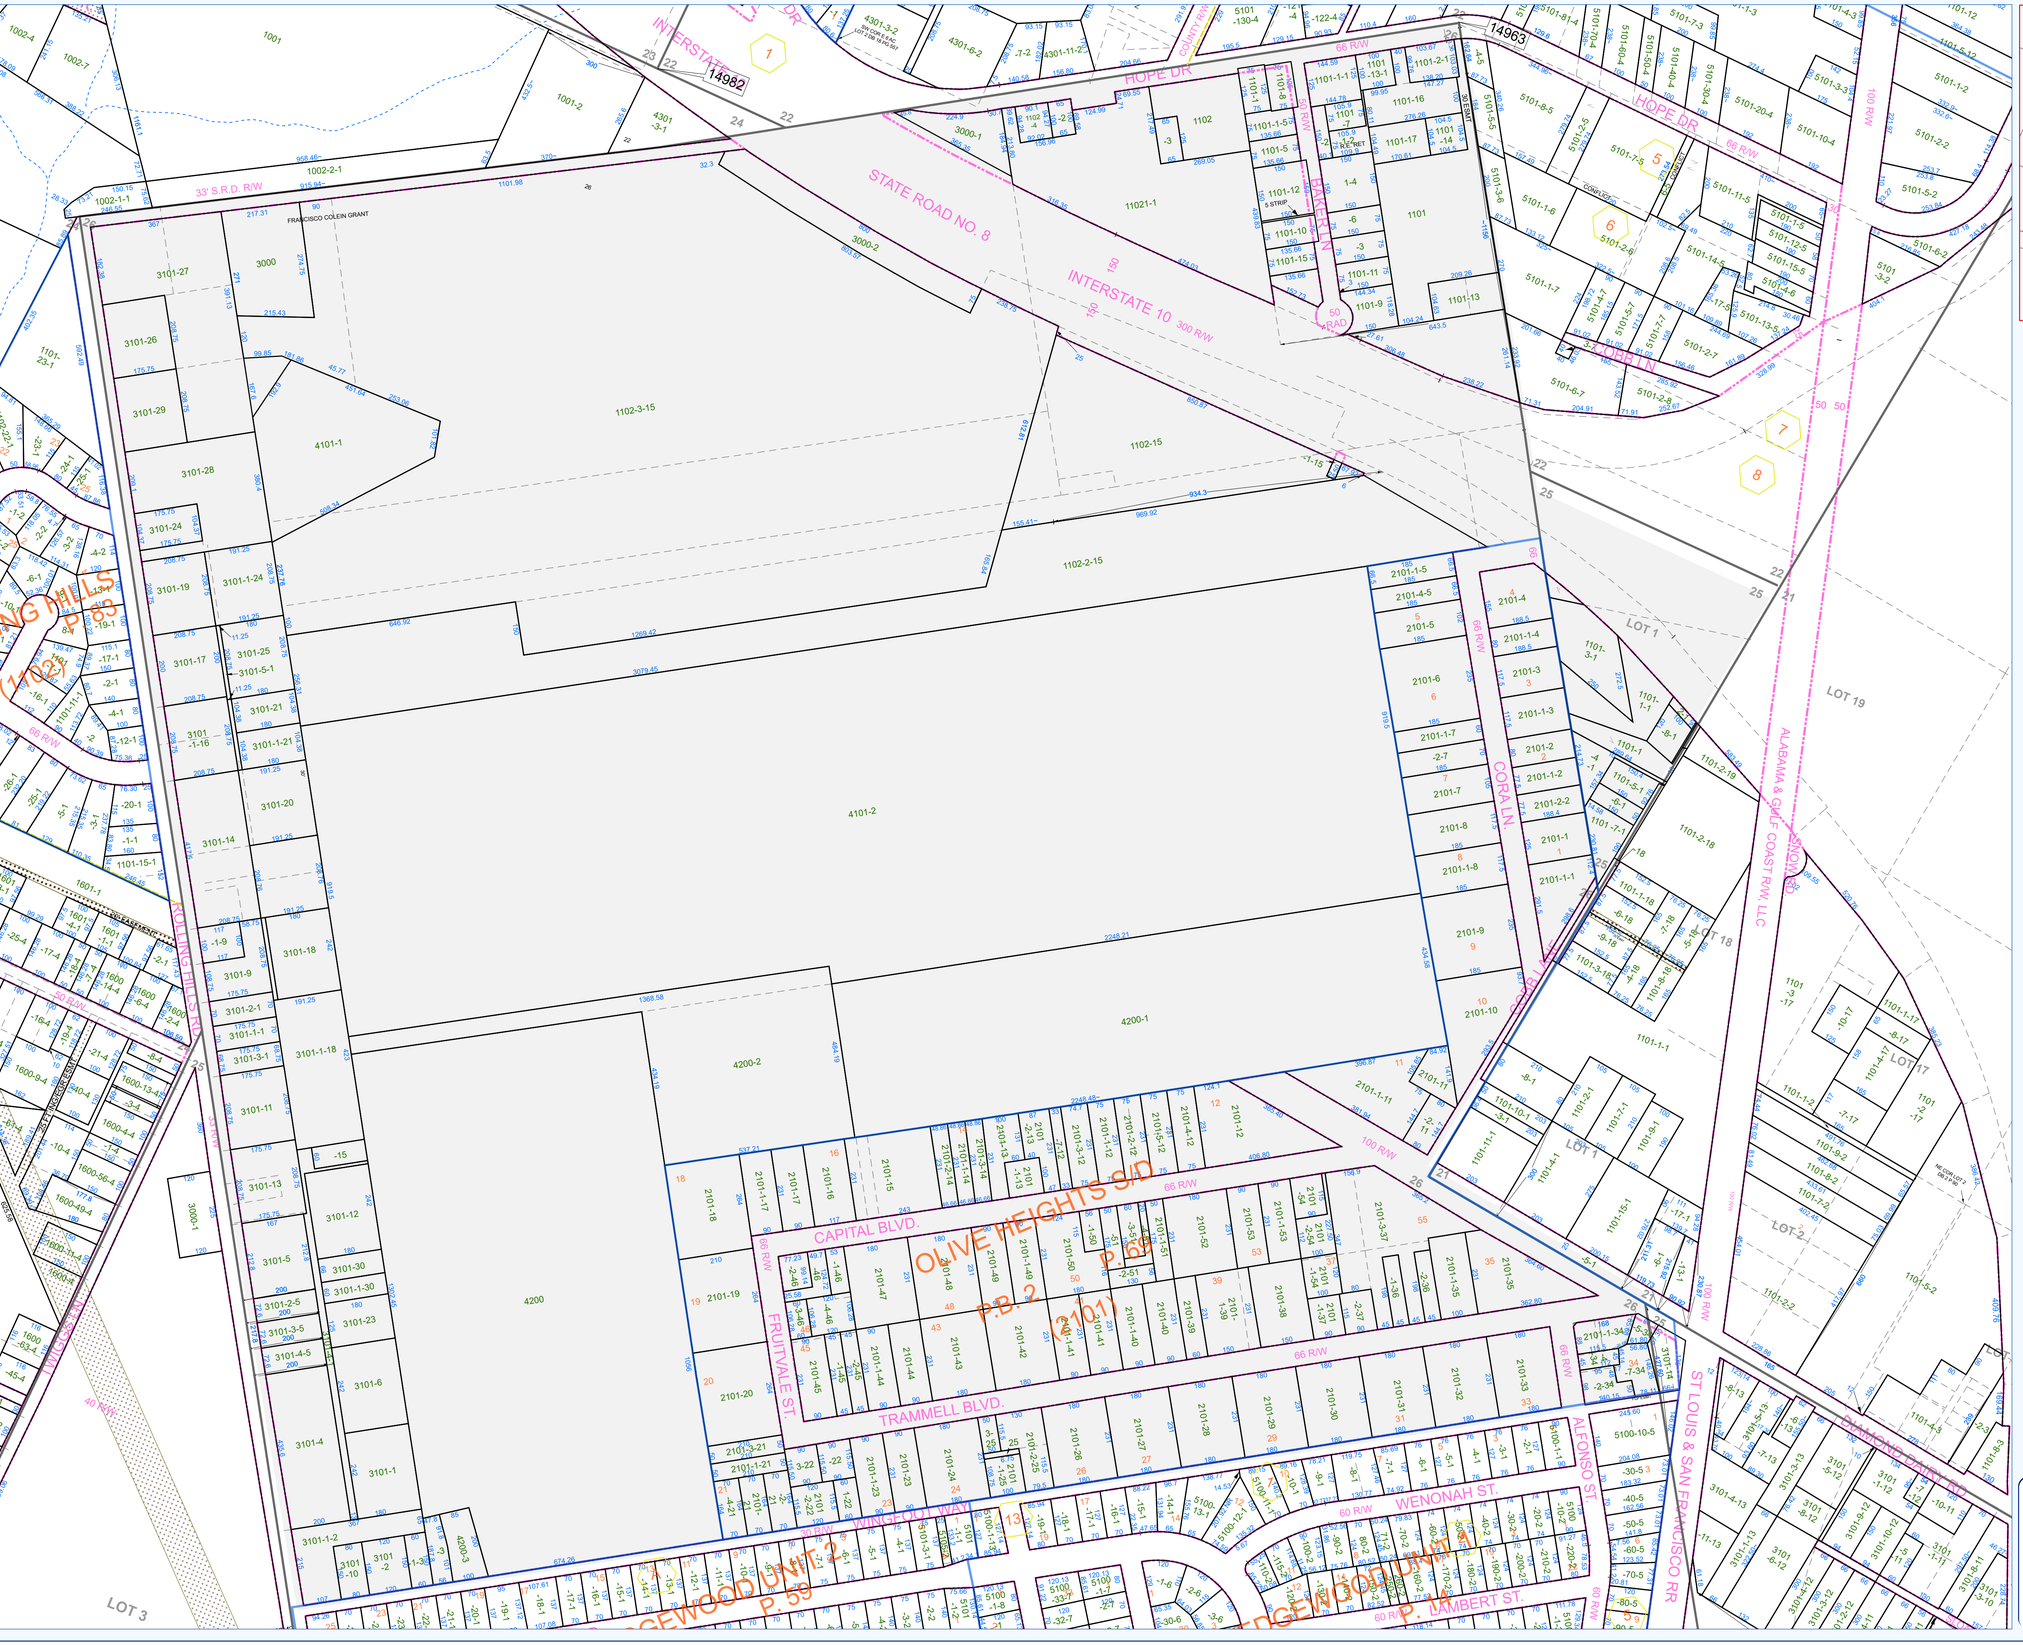

INTERSTATE 10 300 R/W
STATE ROAD NO. 8
HOPE DR
66 R/W
33' S.R.D. R/W
FRANCISCO COLEIN GRANT
LOT 1
LOT 2
LOT 3
LOT 19
KYLE DR.
ROLLING HILLS SUB'D (1102)
P.B. 7 P. 83
ROLLING HILLS DR.
CAPITAL BLVD.
OLIVE HEIGHTS S/D
P.B. 2 P. 55 (2101)
TRAMMELL BLVD
FRUITVALE ST.
WINDSHIELD WAY
WENONAH ST.
ALFONSO ST.
CORA LN
ALABAMA & GULF COAST R/W LLC
ST LOUIS & SAN FRANCISCO RR
EVERGREEN CEMETERY
EVERGREEN CEMETERY
EVERGREEN CEMETERY