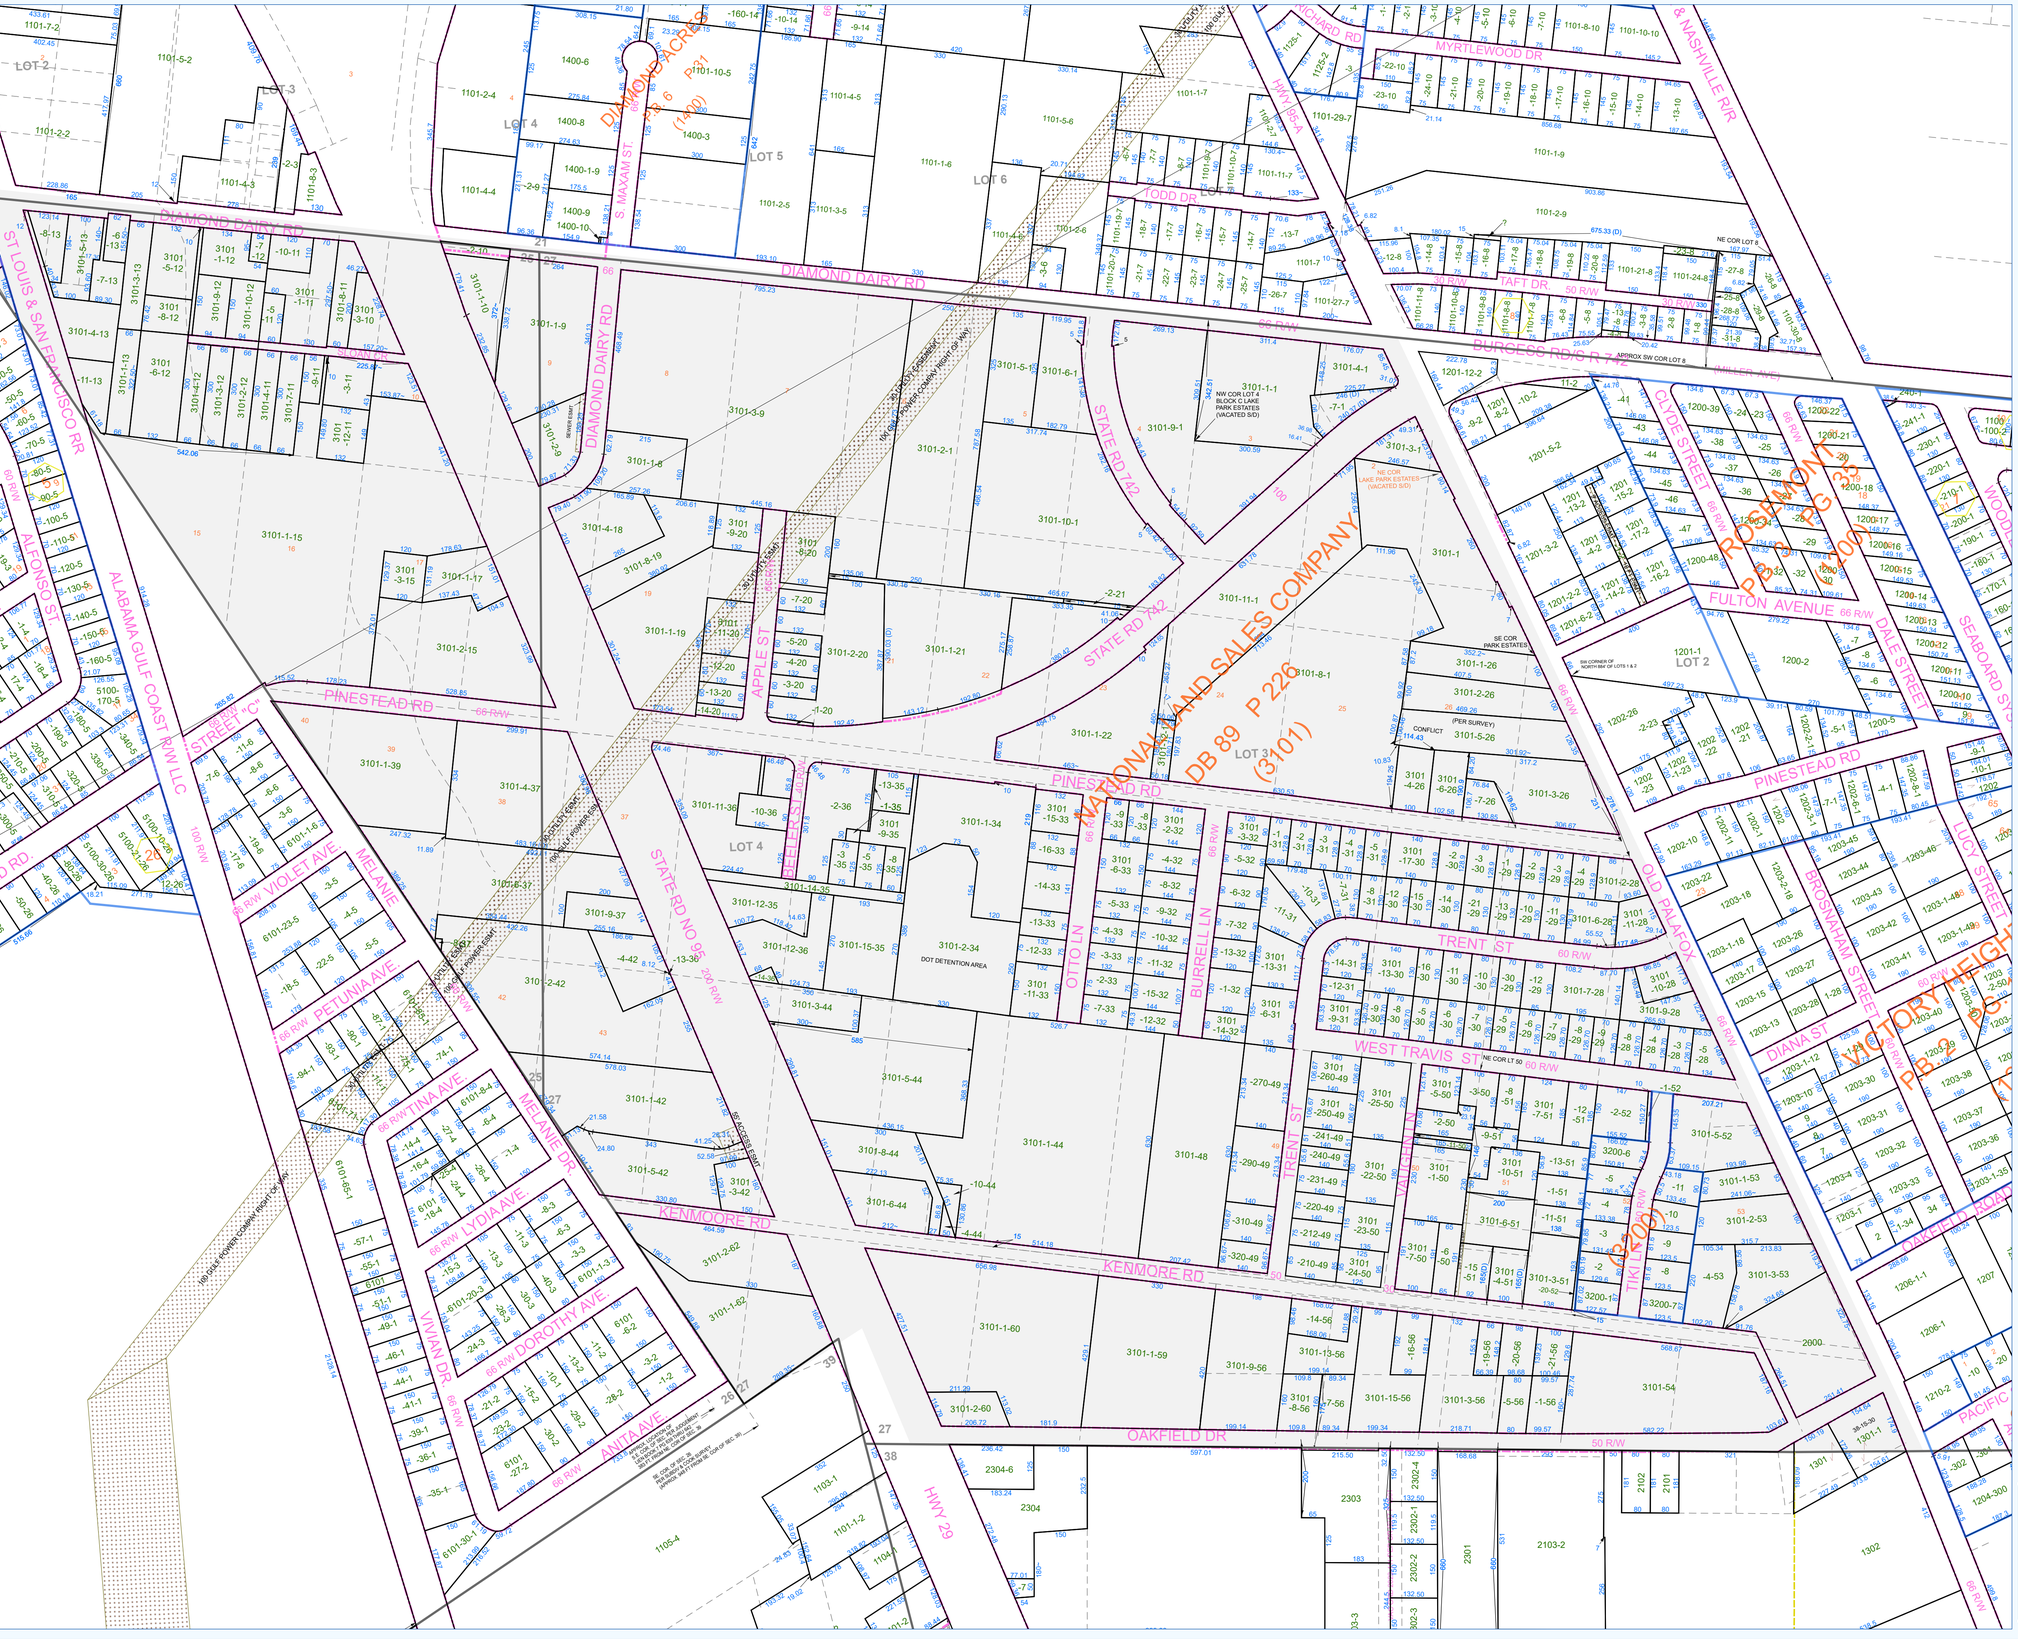

DIAMOND DAIRY RD
ST LOUIS & SAN FRANCISCO RR
ALABAMA GULF COAST RW LLC
PINESTEAD RD
STATE RD 742
STATE RD NO 95
DIAMOND ACRES
P 21
P 6
(1400)
S MAXAM ST
MYRTLEWOOD DR
TODD DR
TAFT DR
BURGESS RD/S R 742
NASHVILLE RR
CLYDE STREET
FULTON AVENUE
DALE STREET
SEABOARD SYS
PROSPECT HEIGHTS
P 6 (1400)
LOT 2
LOT 3
LOT 4
LOT 5
LOT 6
LOT 7
LOT 31
ALFONSO ST
BAKER ST
LAMBERT ST
PETUNIA AVE
VIOLET AVE
MELANIE AVE
MELANIE DR
LYDIA AVE
DOROTHY AVE
VIVIAN DR
ANITA AVE
KENMORE RD
OAKFIELD DR
APPLE ST
OTTO LN
BURRELL LN
WALDEN LN
TRENT ST
WEST TRAVIS ST
OLD PALAFOX
DIANA ST
BROSNAHAM STREET
LUCY STREET
VICTORY HEIGHTS
P 6 (1400)
P 89 P 226 (3101)
NATIONAL LAND SALES COMPANY
DOT DETENTION AREA
HWY 29
(5100)
(3200)
(3101)
MAP INDEX
N
S
City Limits Boundary
Subdivision Boundary
Property Line
Govt. Section Line
Govt. Lot Line
Right of Way Line
History Line
Waterway Line
Easement
Submerged Land Lease
Selected Section
NOTES
THIS MAP WAS COMPILED FOR ESCAMBIA COUNTY PROPERTY APPRAISAL PURPOSES ONLY.
CONTENTS OF THIS MAP SHOULD BE CONSIDERED AS APPROXIMATE ... UNLESS VERIFIED BY SURVEY OR OTHER MEANS
SHEET 2 OF 2
OFFICE OF COUNTY APPRAISER
ESCAMBIA COUNTY, FLORIDA
SECTION: 27-1S-30-2
APPROVED:
GARY "BUBBA" PETERS
COUNTY APPRAISER
DATE: 9/11/2026
SCALE: 200