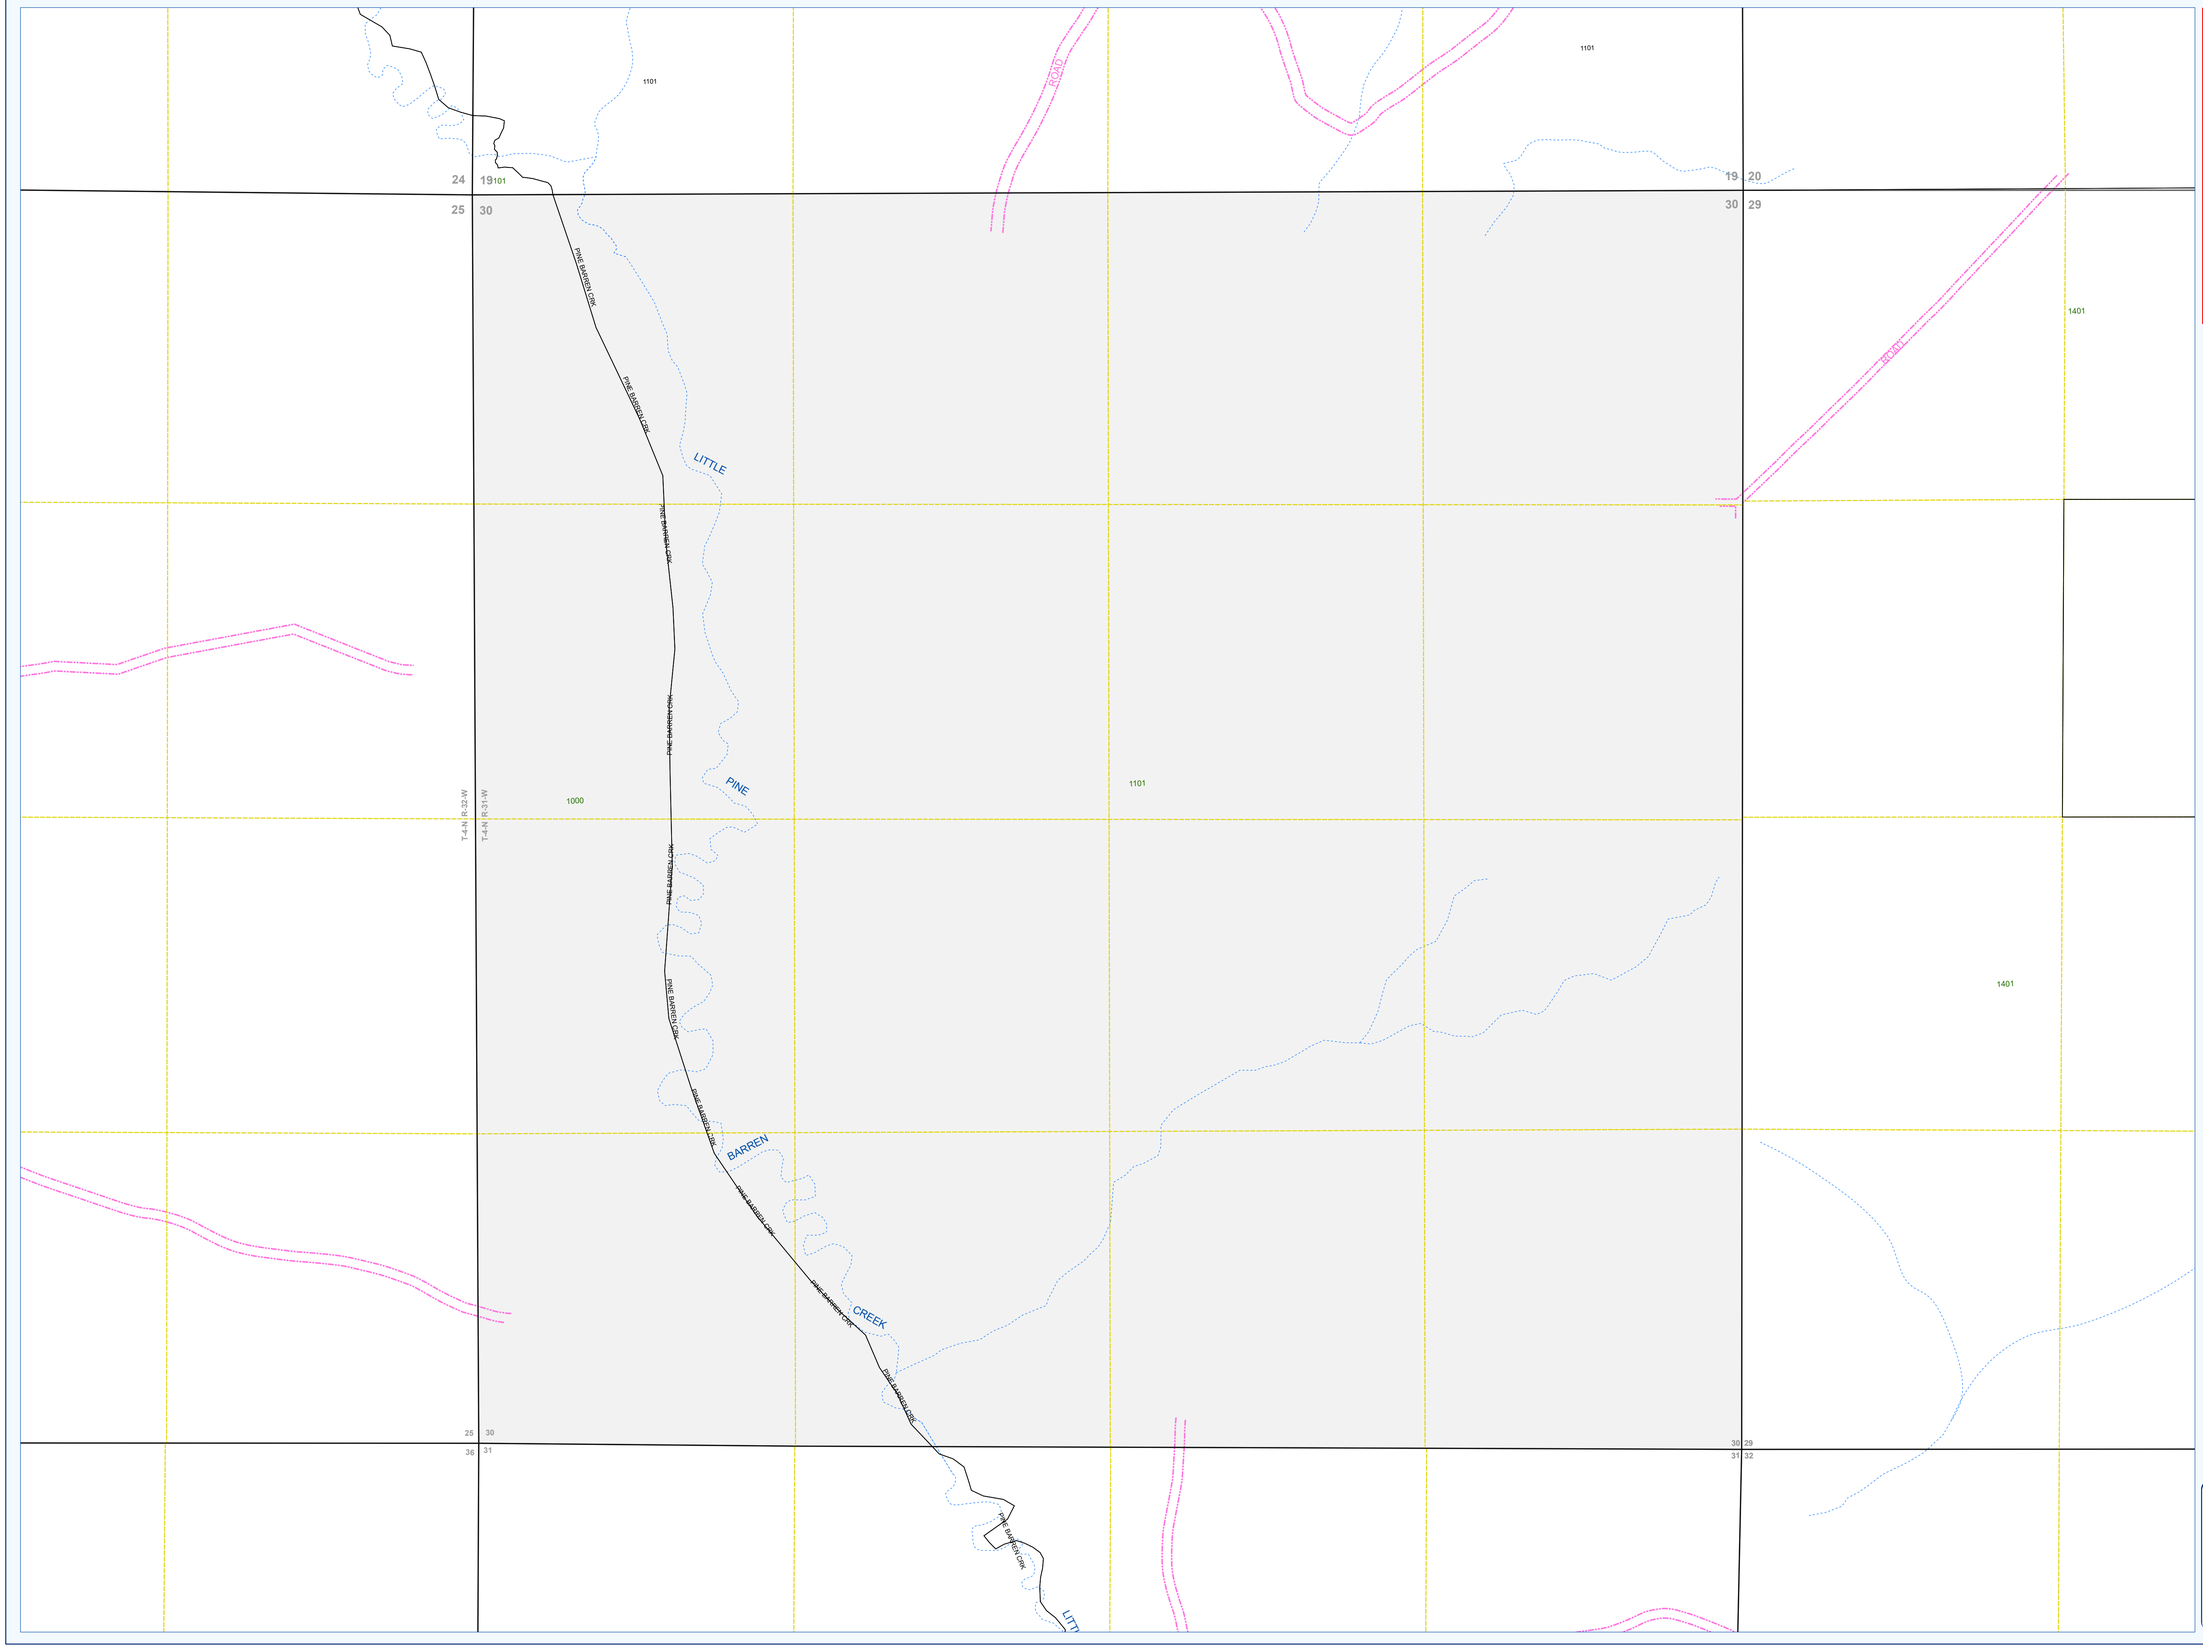



| | | | |
|---|---|---|---|
| 13-4N-32 | 18-4N-31 | 17-4N-31 | |
| 24-4N-32 | 19-4N-31 | 20-4N-31 | 21-4N-31 |
| 25-4N-32 | 30-4N-31 | 29-4N-31 | 28-4N-31 |
| 36-4N-32 | 31-4N-31 | 32-4N-31 | 33-4N-31 |
| 01-3N-32 | 06-3N-31 | 05-3N-31 | |

**MAP INDEX**

N

S

- City Limits Boundary
- Subdivision Boundary
- Property Line
- Govt. Section Line
- Govt. Lot Line
- Right of Way Line
- History Line
- Waterway Line
- Easement
- Submerged Land Lease
- Selected Section

**NOTES**

THIS MAP WAS COMPILED FOR ESCAMBIA COUNTY PROPERTY APPRAISAL PURPOSES ONLY.

CONTENTS OF THIS MAP SHOULD BE CONSIDERED AS APPROXIMATE ... UNLESS VERIFIED BY SURVEY OR OTHER MEANS

SHEET 1 OF 1

OFFICE OF COUNTY APPRAISER
**ESCAMBIA COUNTY, FLORIDA**

SECTION: 30-4N-31

APPROVED: Gary "Bubba" Peters
GARY "BUBBA" PETERS
COUNTY APPRAISER

DATE: 7/6/2026

SCALE: 300