
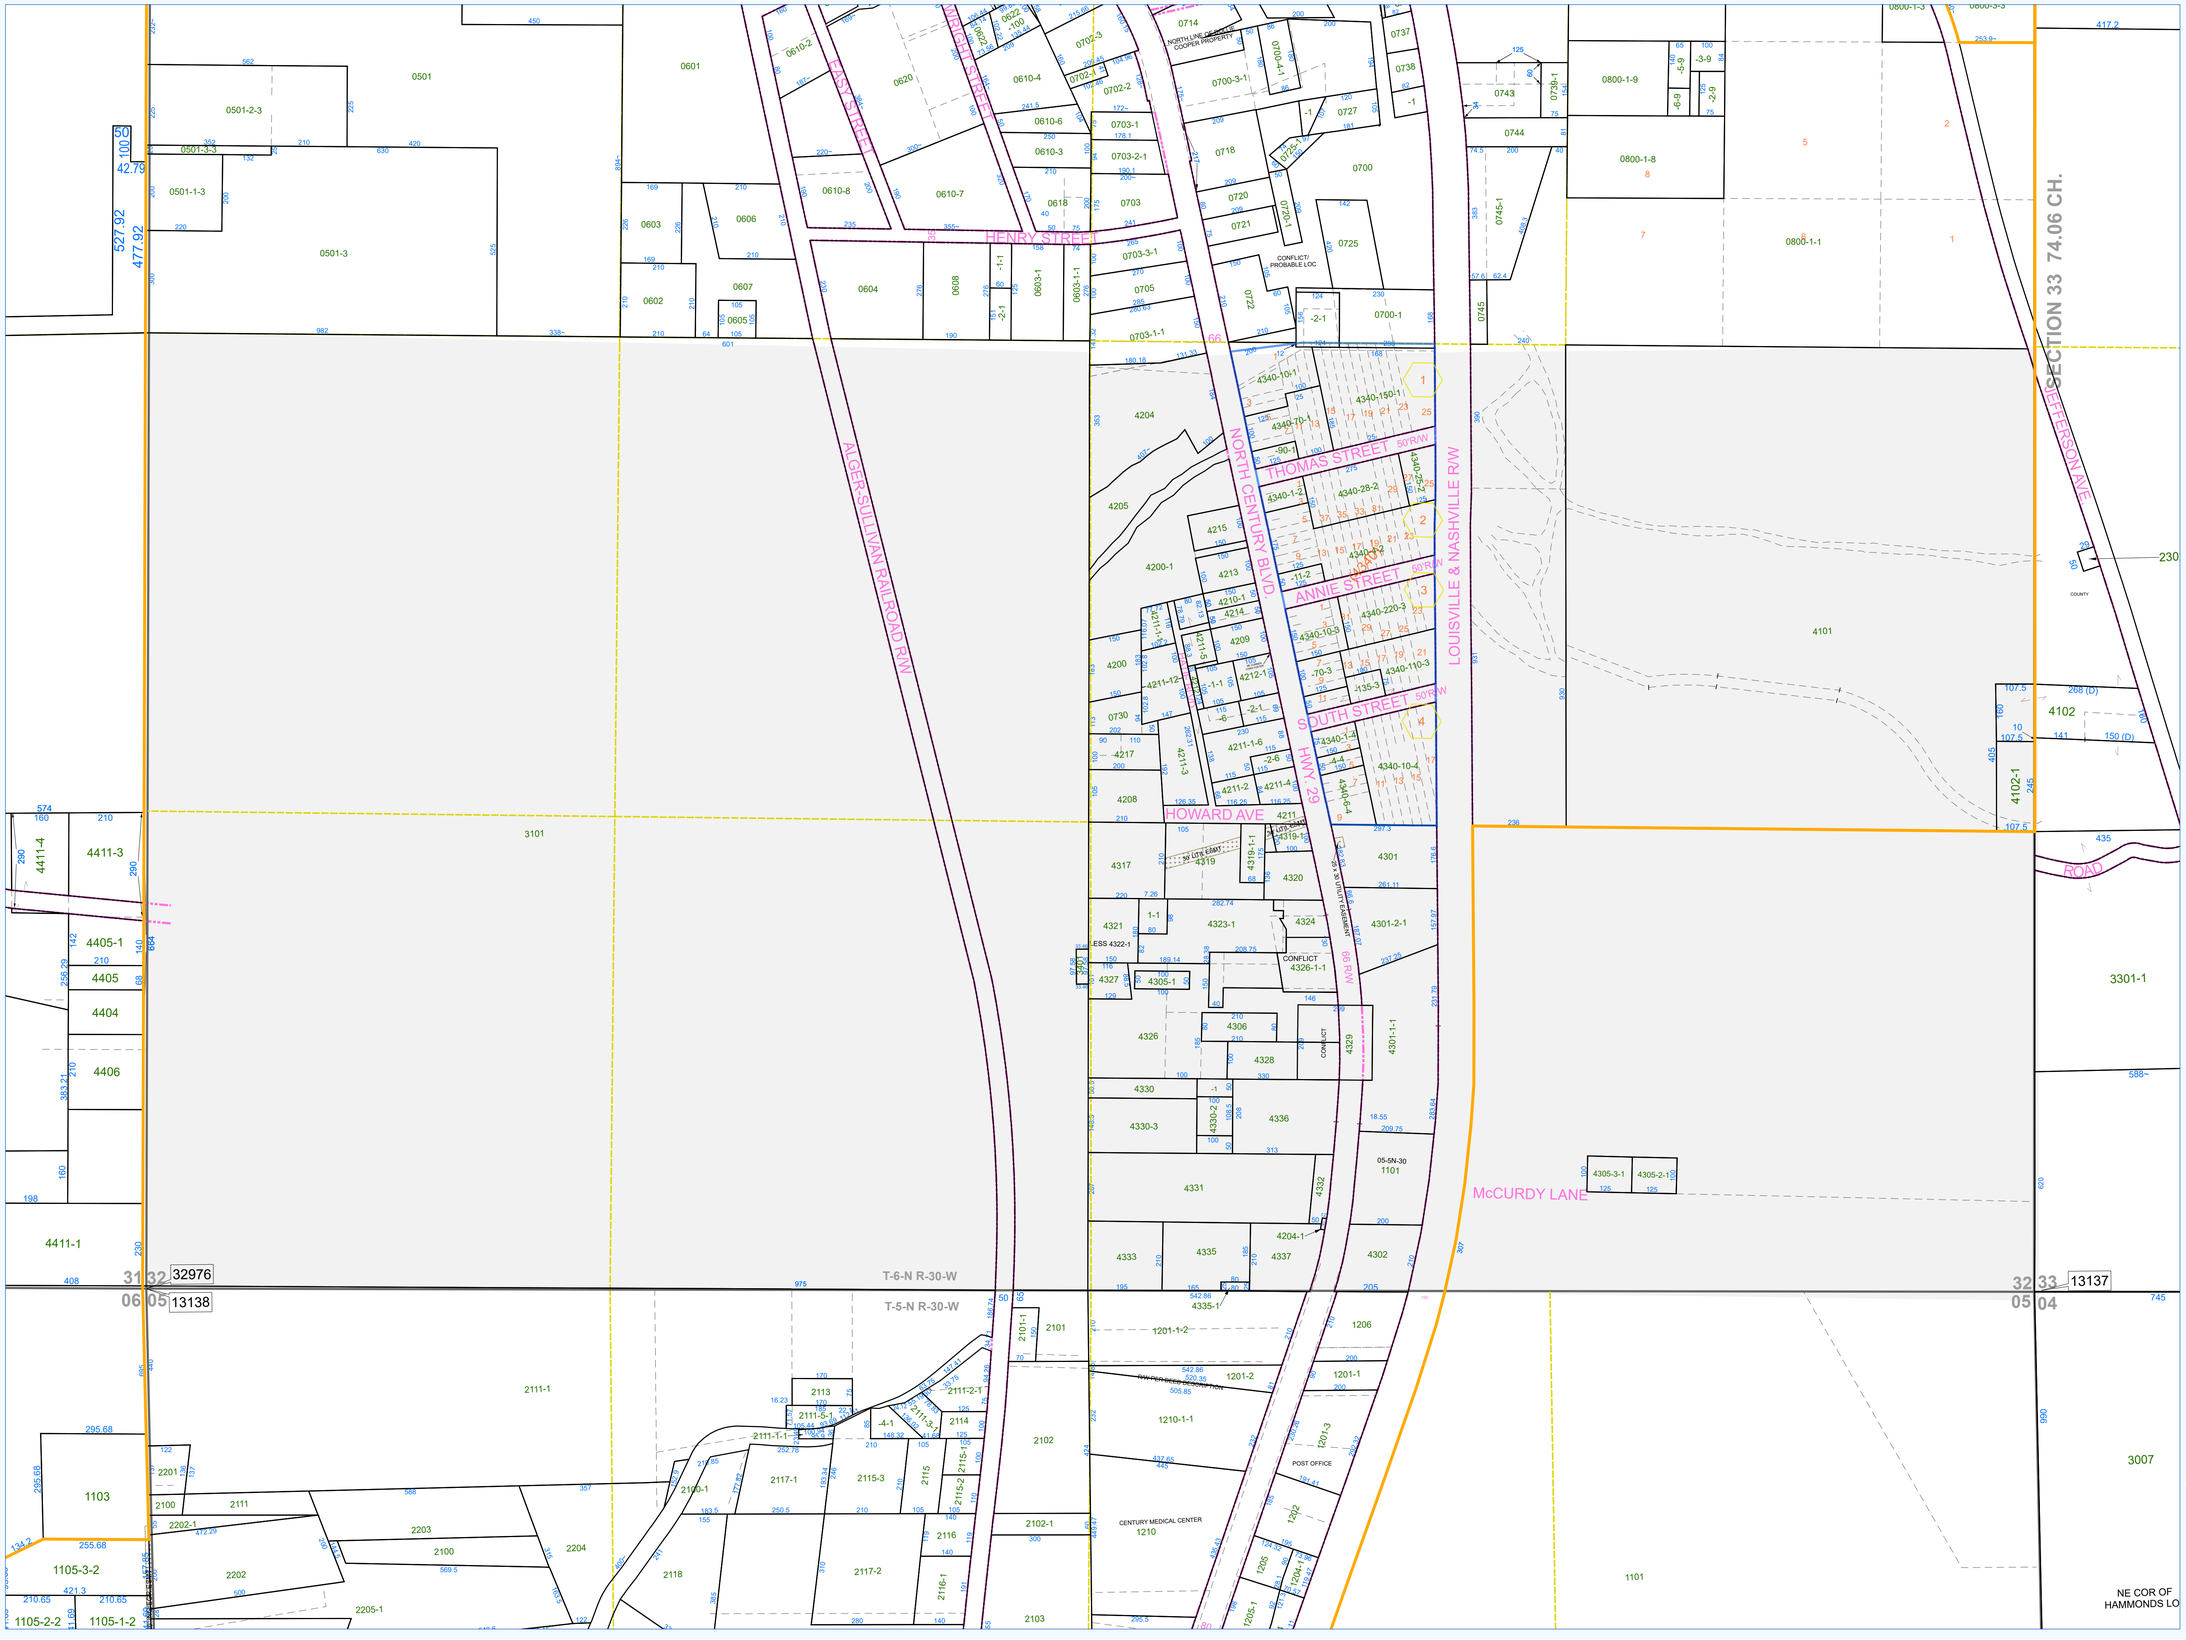


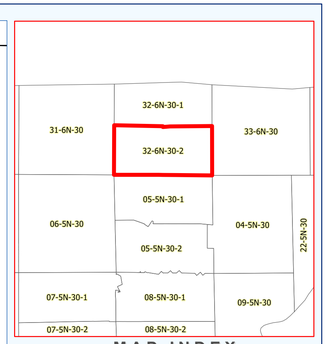

MAP INDEX

N

S

- City Limits Boundary
- Subdivision Boundary
- Property Line
- Govt. Section Line
- Govt. Lot Line
- Right of Way Line
- History Line
- Waterway Line
- Easement
- Submerged Land Lease
- Selected Section

NOTES

THIS MAP WAS COMPILED FOR ESCAMBIA COUNTY PROPERTY APPRAISAL PURPOSES ONLY.

CONTENTS OF THIS MAP SHOULD BE CONSIDERED AS APPROXIMATE ... UNLESS VERIFIED BY SURVEY OR OTHER MEANS

SHEET 2 OF 2

OFFICE OF COUNTY APPRAISER
ESCAMBIA COUNTY, FLORIDA

SECTION: 32-6N-30-2

APPROVED: _____
GARY "BUBBA" PETERS
COUNTY APPRAISER

DATE: 7/6/2026

SCALE: 200