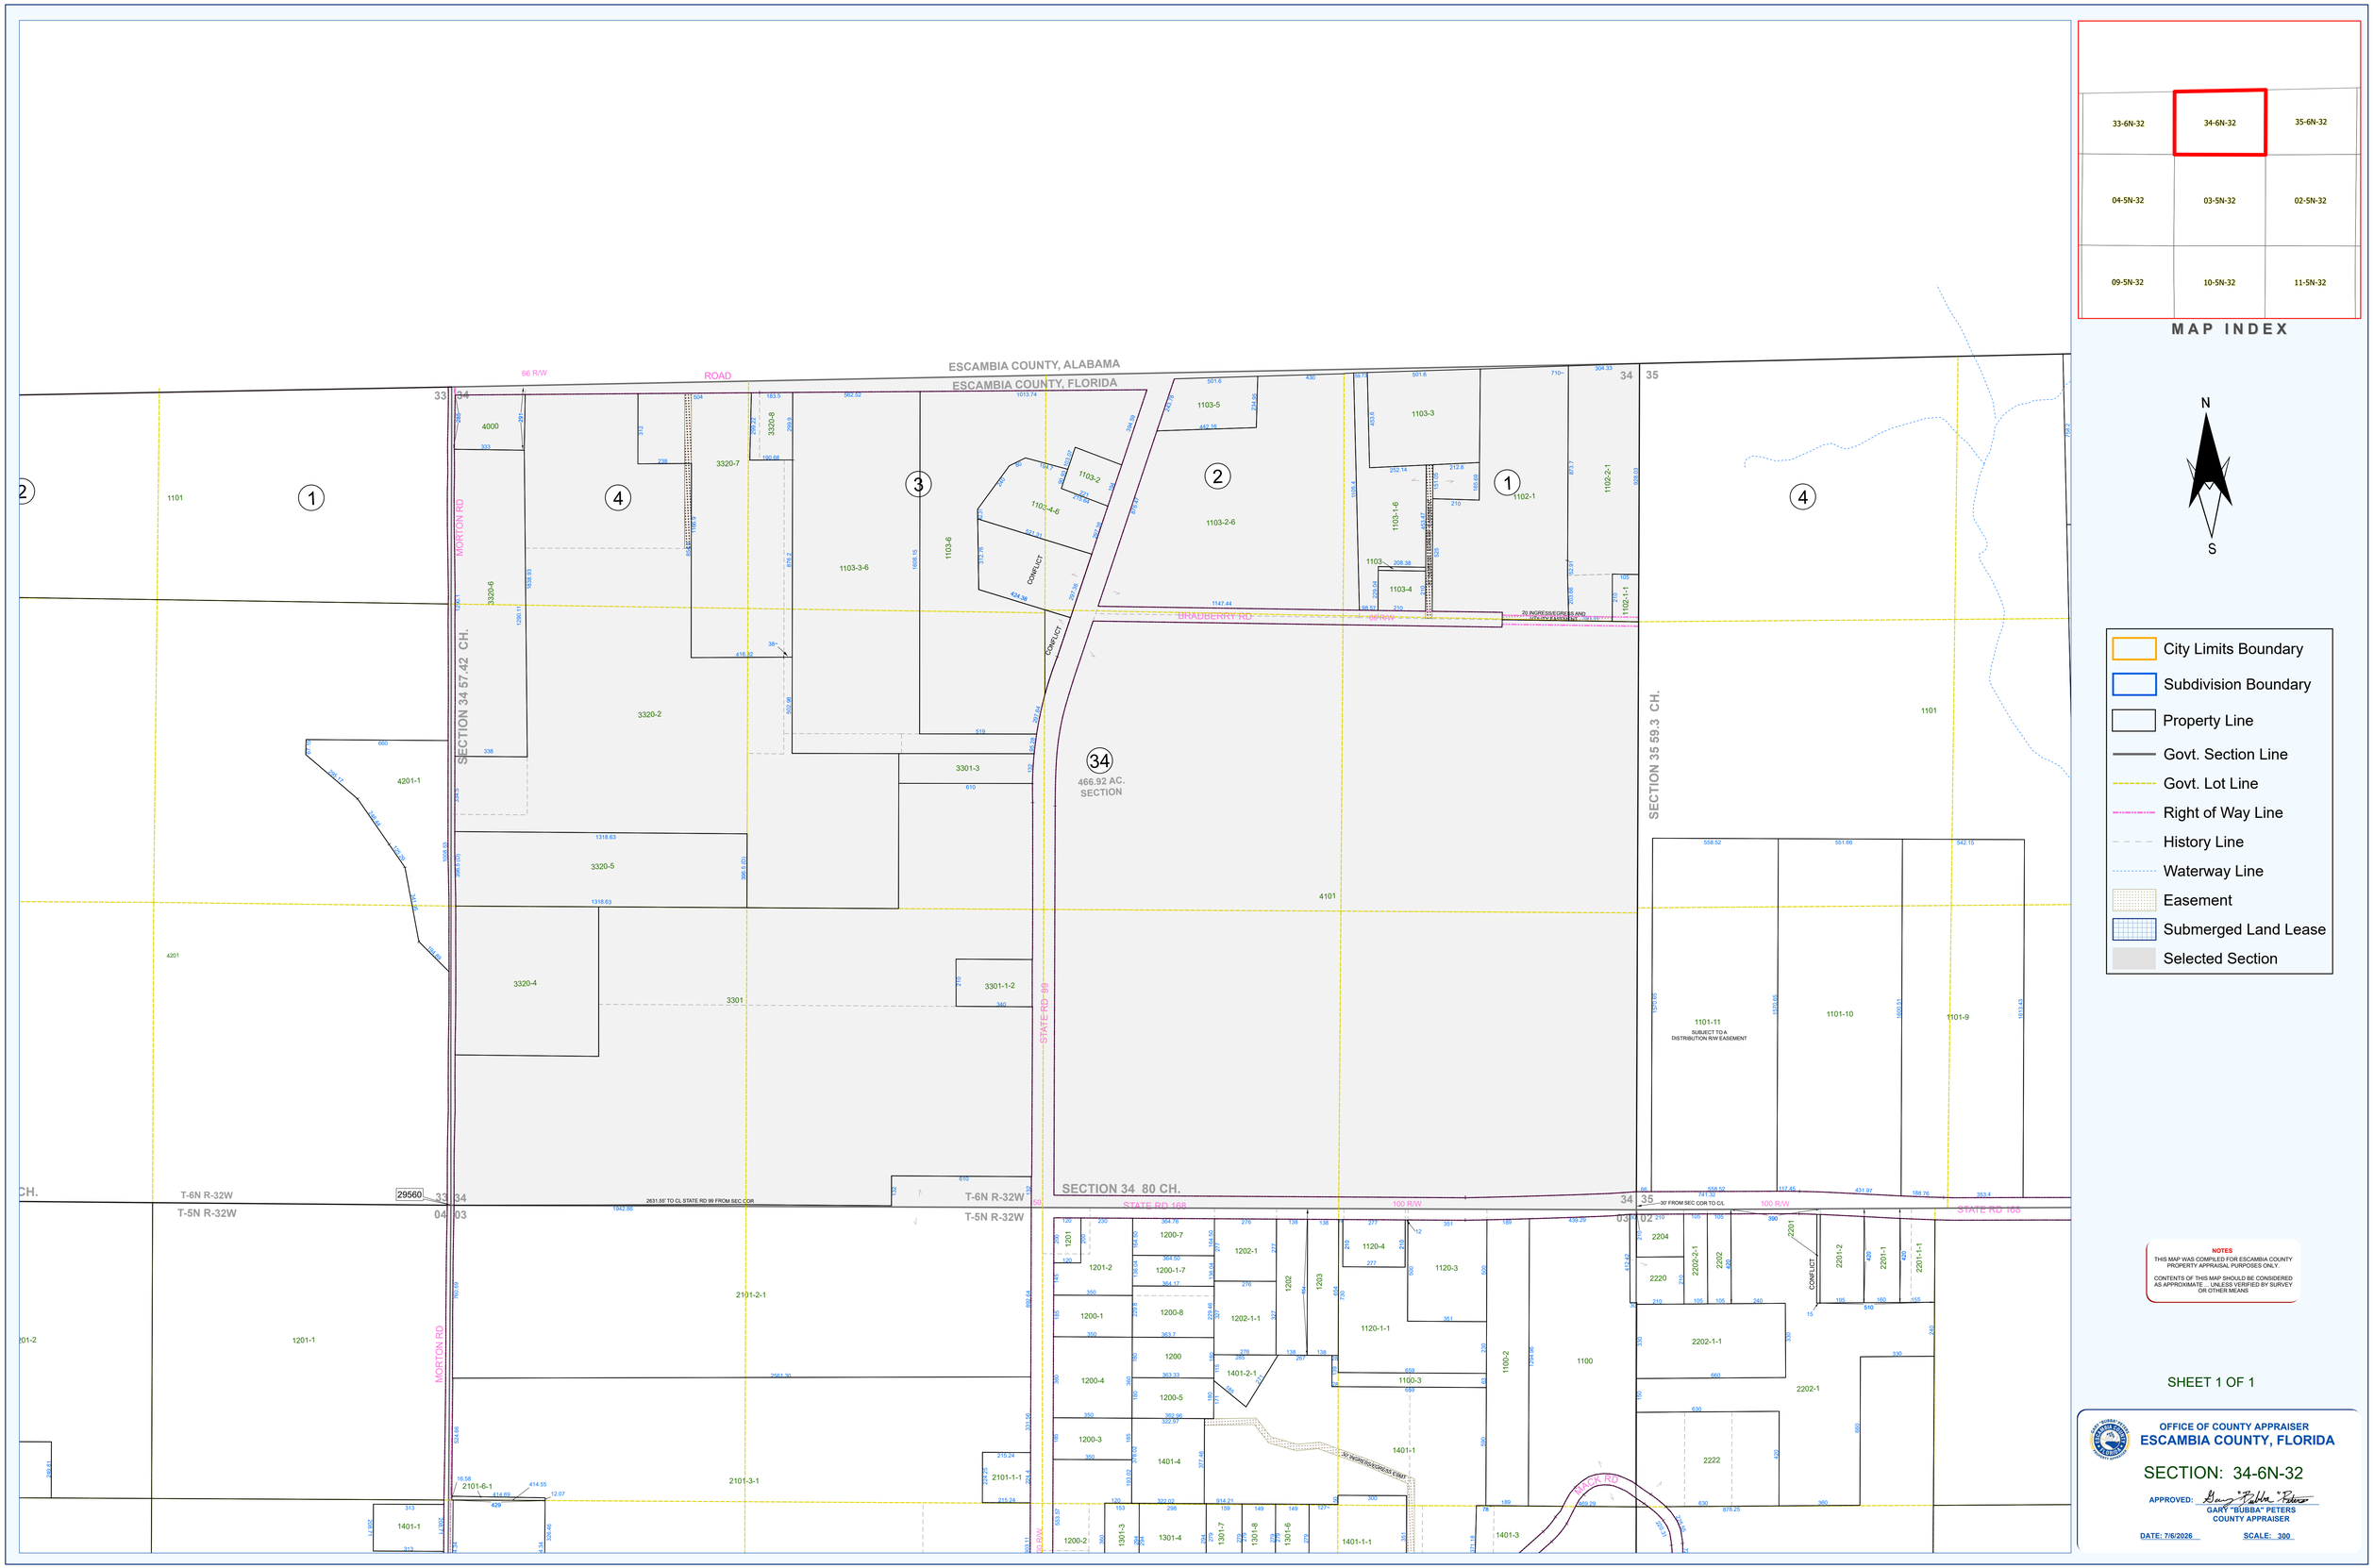

ESCAMBIA COUNTY, ALABAMA
ESCAMBIA COUNTY, FLORIDA
SECTION 34 57.42 CH.
SECTION 34 80 CH.
SECTION 35 59.3 CH.
MORTON RD
BRADBERRY RD
STATE RD 99
STATE RD 168
MACK RD
T-6N R-32W
T-5N R-32W
466.92 AC. SECTION
1101-11
SUBJECT TO A DISTRIBUTION R/W EASEMENT
MAP INDEX
33-6N-32
34-6N-32
35-6N-32
04-5N-32
03-5N-32
02-5N-32
09-5N-32
10-5N-32
11-5N-32
N
S
City Limits Boundary
Subdivision Boundary
Property Line
Govt. Section Line
Govt. Lot Line
Right of Way Line
History Line
Waterway Line
Easement
Submerged Land Lease
Selected Section
NOTES
THIS MAP WAS COMPILED FOR ESCAMBIA COUNTY PROPERTY APPRAISAL PURPOSES ONLY.
CONTENTS OF THIS MAP SHOULD BE CONSIDERED AS APPROXIMATE... UNLESS VERIFIED BY SURVEY OR OTHER MEANS
SHEET 1 OF 1
OFFICE OF COUNTY APPRAISER
ESCAMBIA COUNTY, FLORIDA
SECTION: 34-6N-32
APPROVED:
GARY "BUBBA" PETERS
COUNTY APPRAISER
DATE: 7/6/2026
SCALE: 300