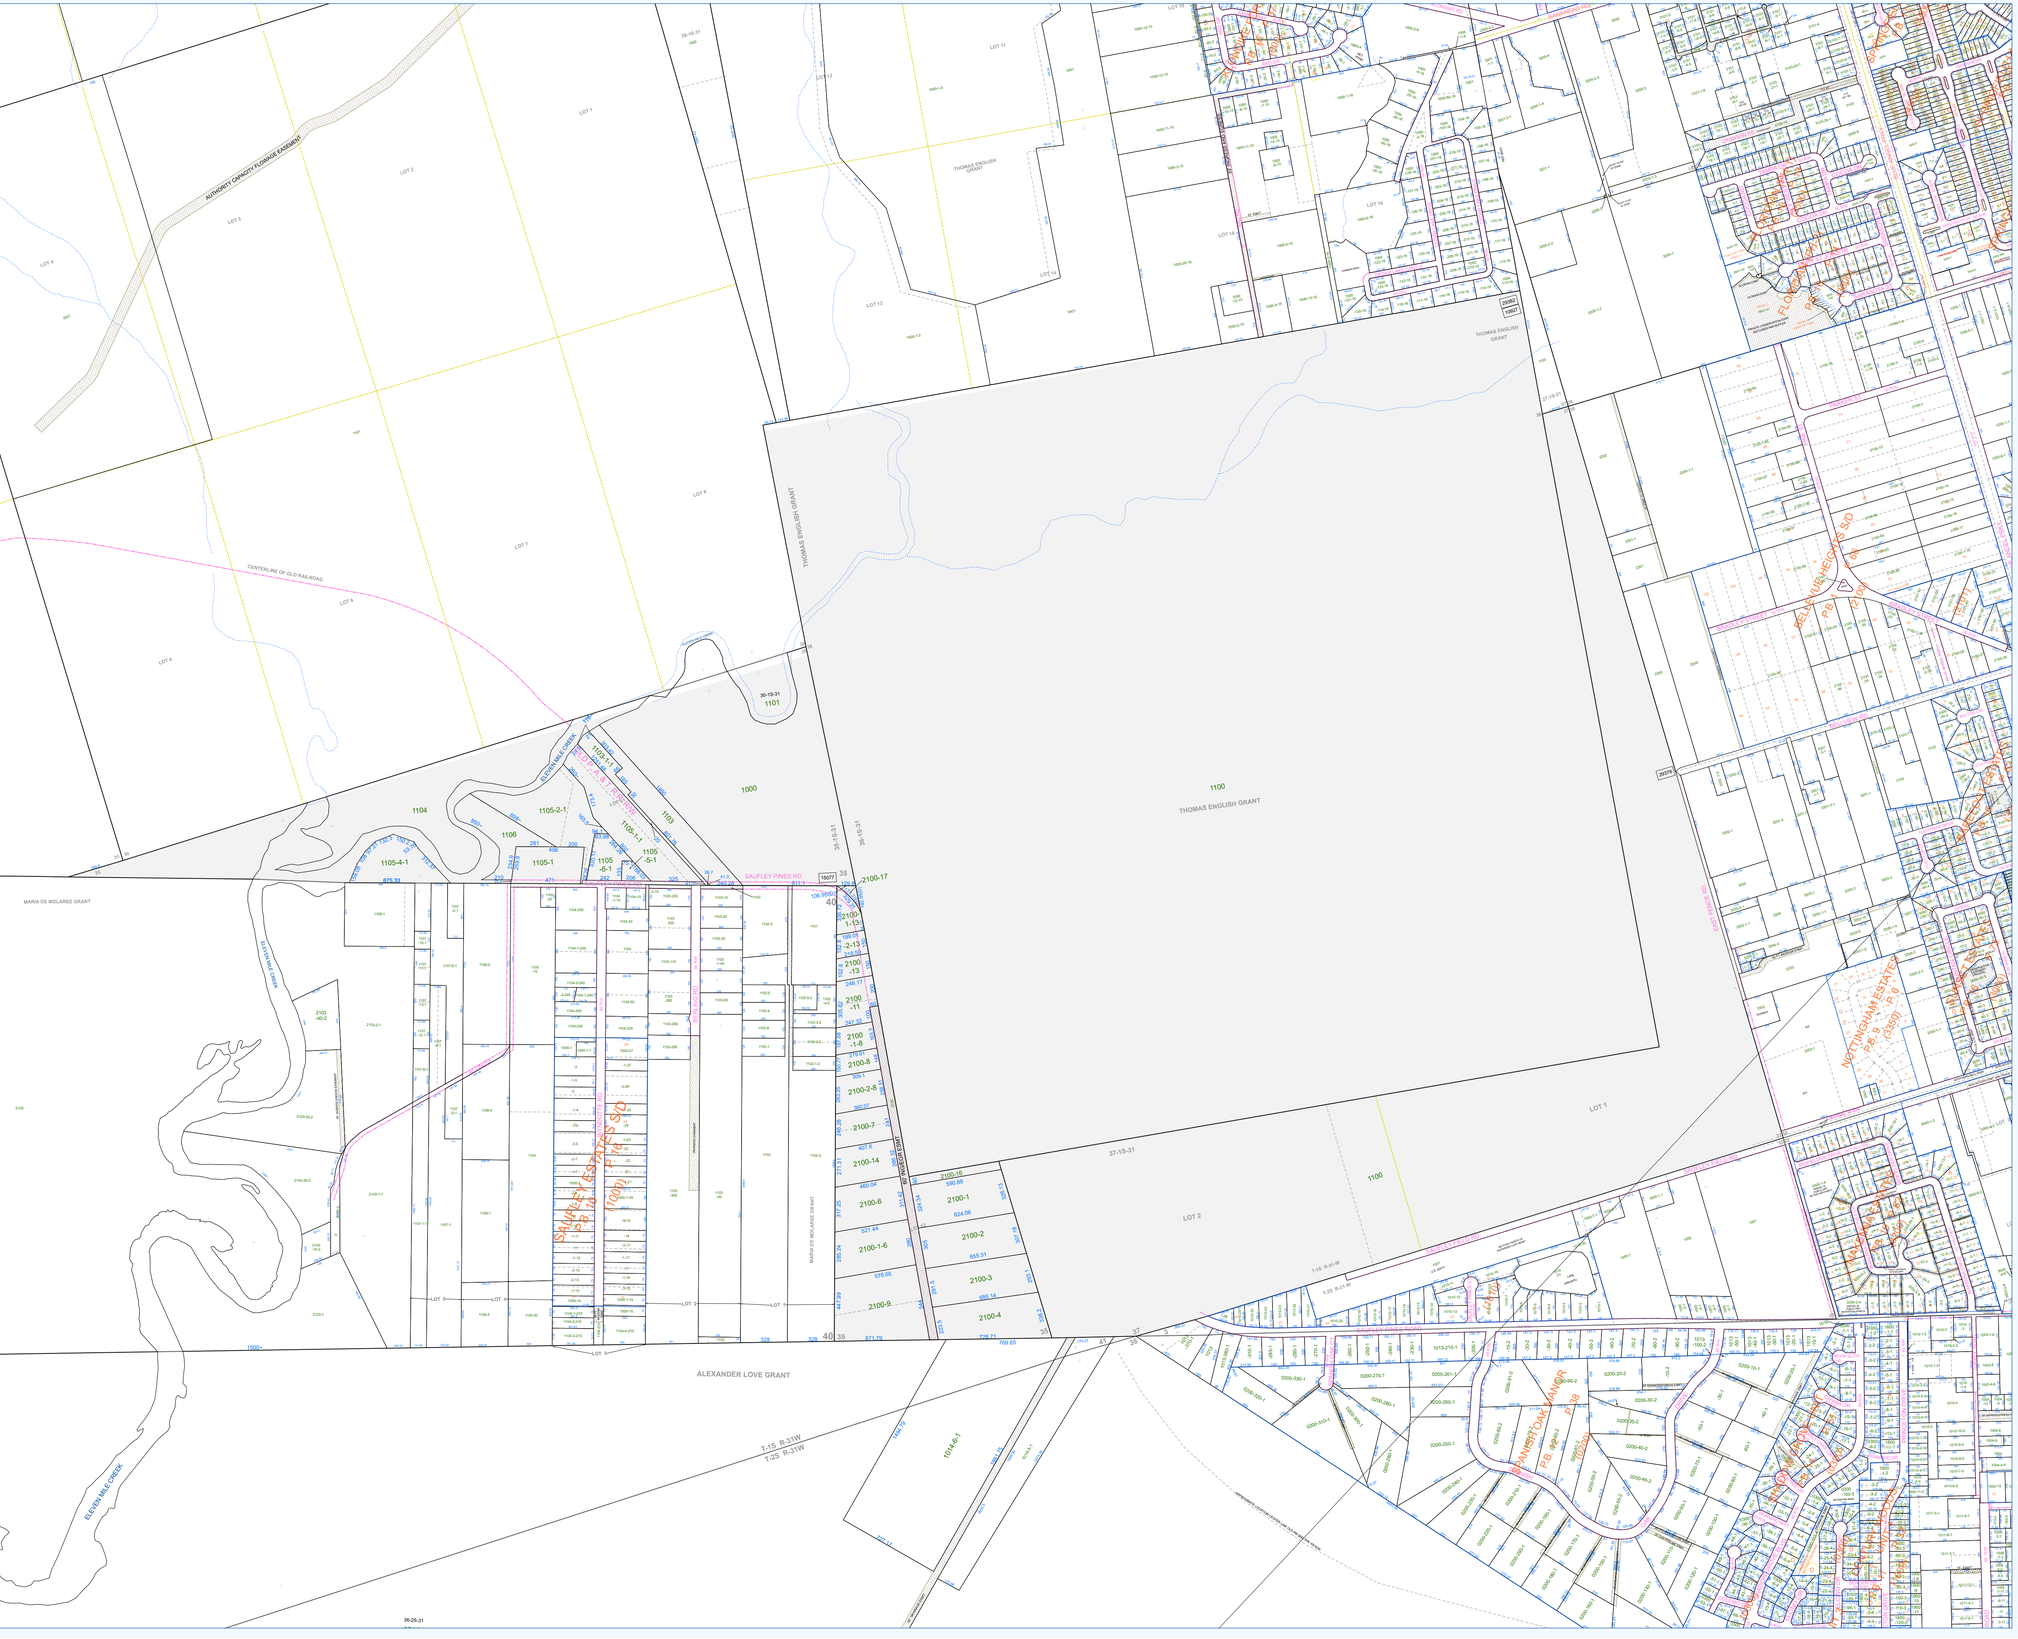

AUTHORITY CANOLY FLOWAGE EASEMENT
CENTERLINE OF OLD R.R.ROAD
THOMAS ENGLISH GRANT
MARIA DE MOLAREE GRANT
ALEXANDER LOVE GRANT
SAUFLEY PINES RD
SAUFLEY PINES SUBD
PB 13 P 73
FLOWERS AVE
FLOWERS AVE EXT
PB 8 P 25
BELLAMY HEIGHTS SUBD
PB 8 P 25
NOTTINGHAM ESTATES
PB 8 (3359)
NOTTINGHAM ESTATES
PB 8 (3359)
HARVEST OAK MANOR
PB 8 P 83
HARVEST OAK MANOR
PB 8 P 83
HARVEST OAK MANOR
PB 8 P 83