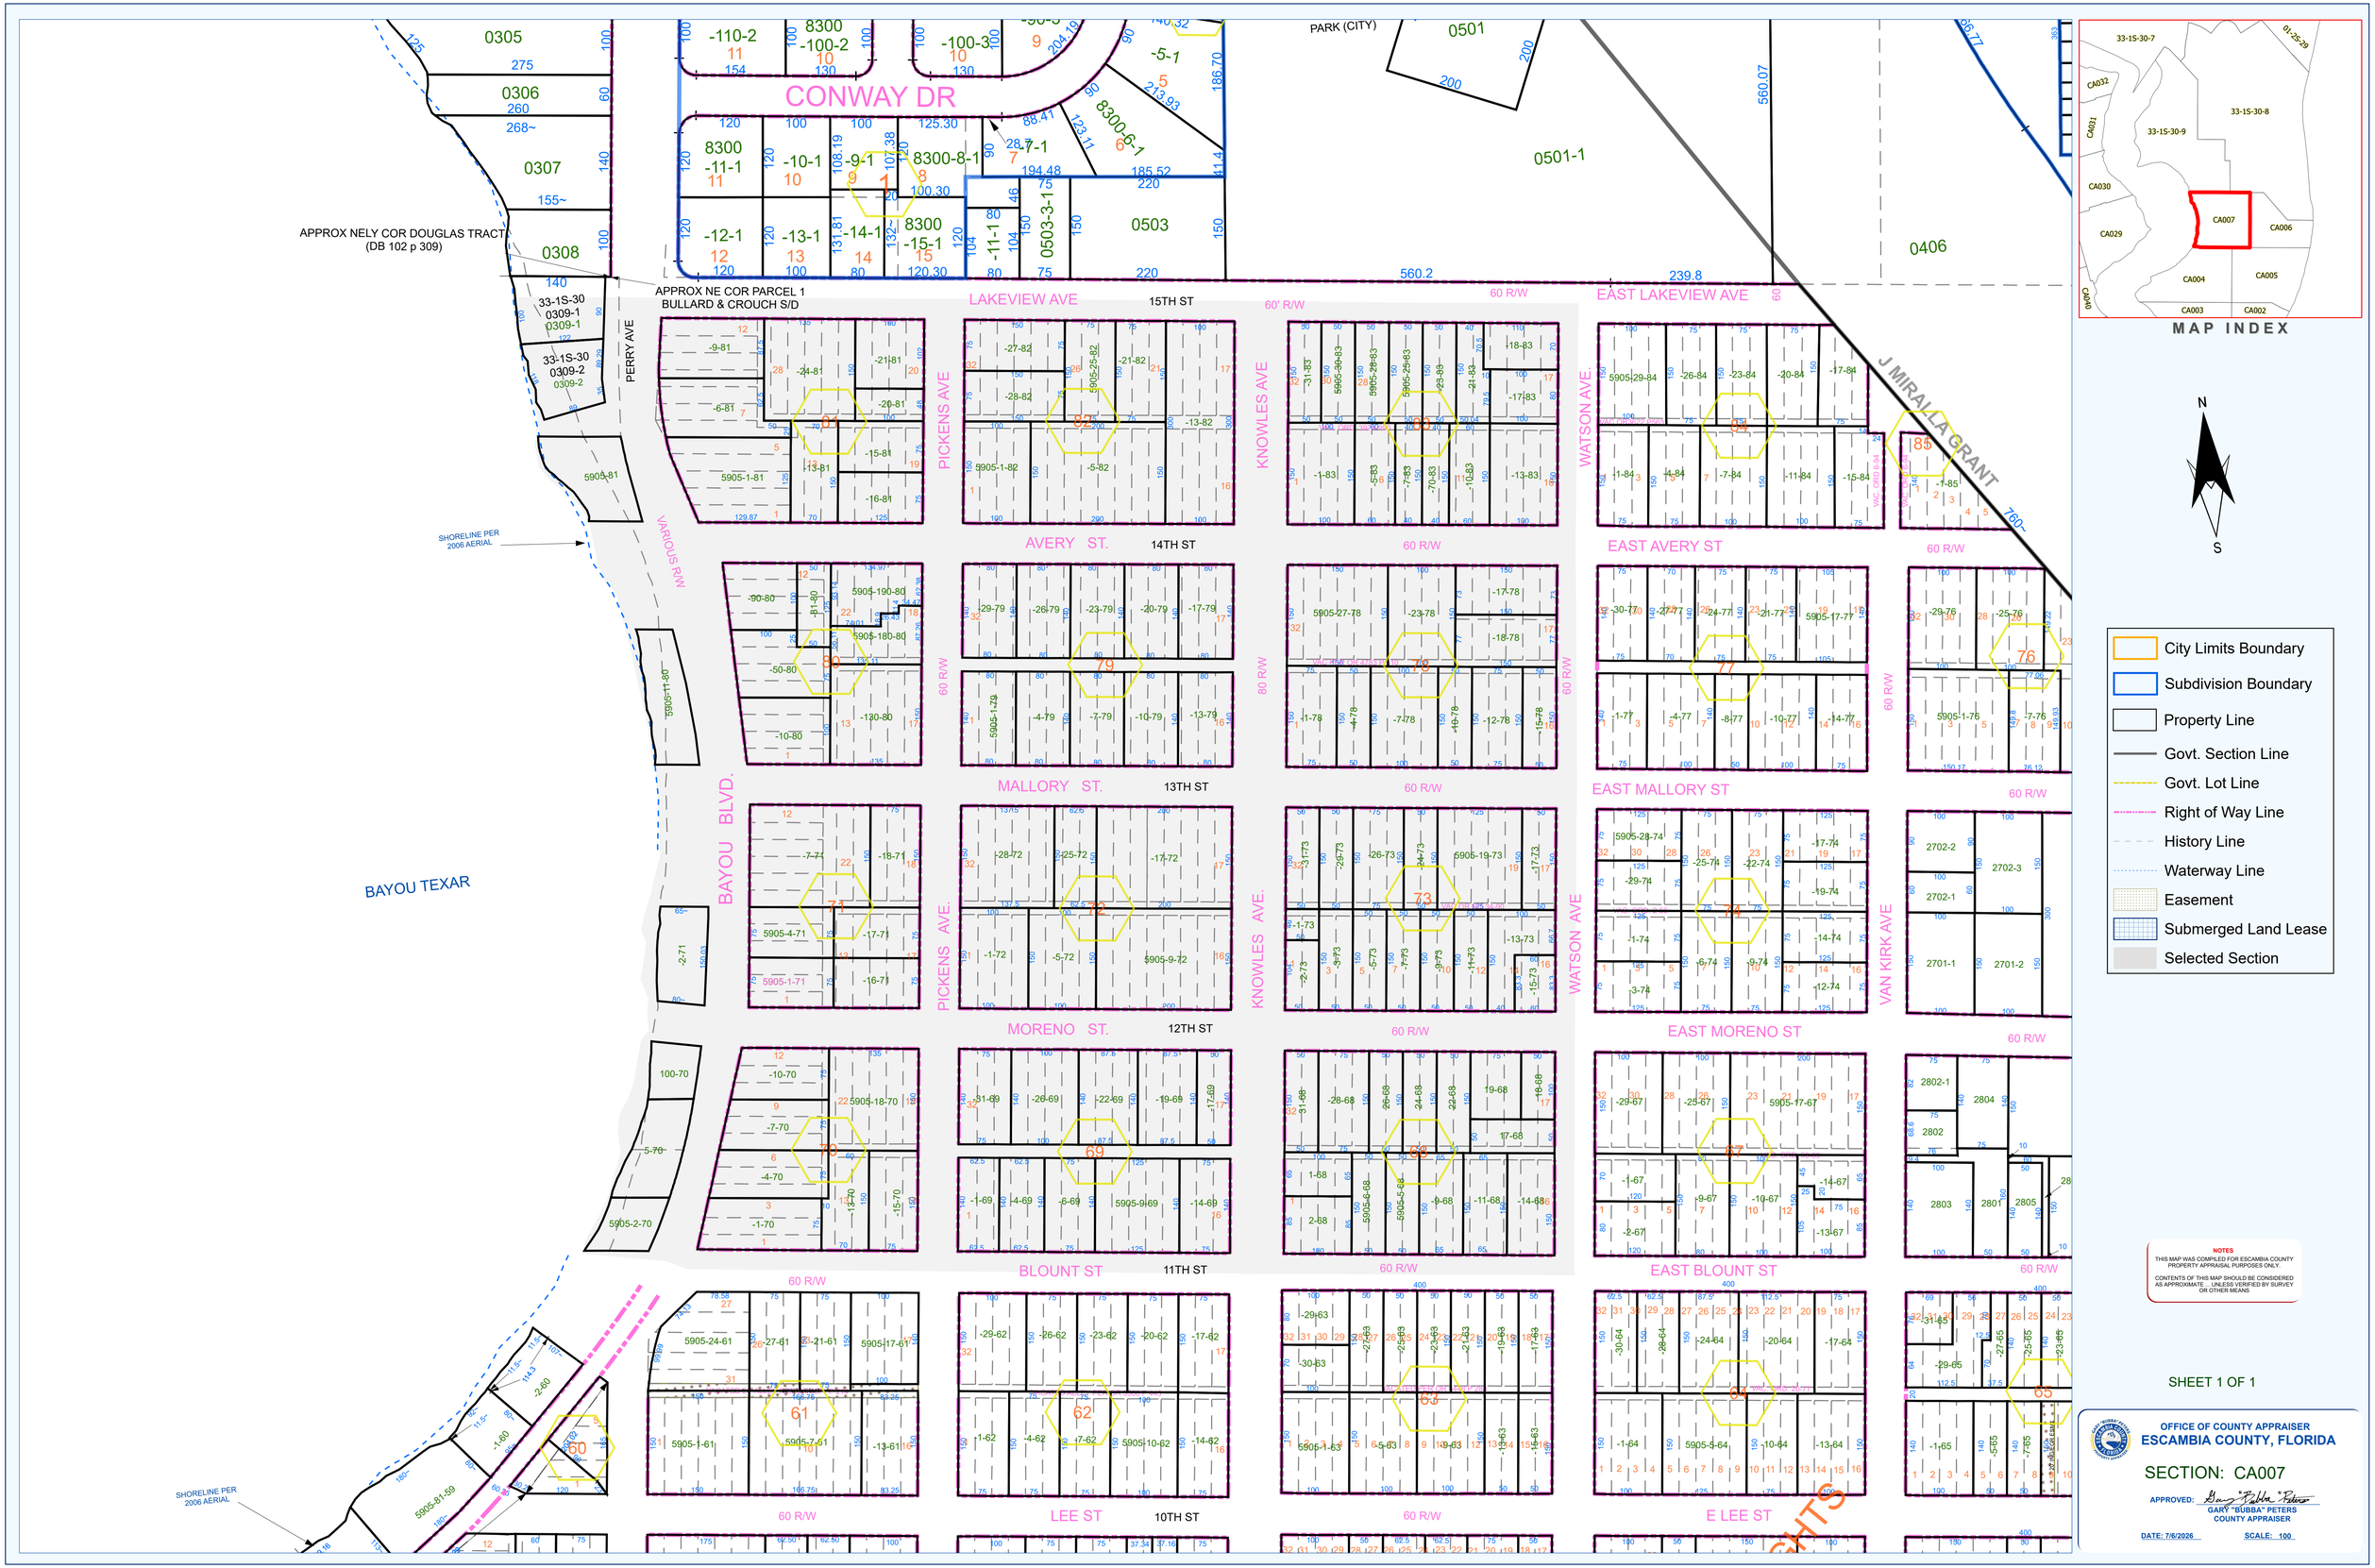
CONWAY DR
PARK (CITY)
APPROX NELY COR DOUGLAS TRACT (DB 102 p 309)
APPROX NE COR PARCEL 1 BULLARD & CROUCH S/D
LAKEVIEW AVE
15TH ST
EAST LAKEVIEW AVE
PERRY AVE
PICKENS AVE
KNOWLES AVE
WATSON AVE
J MIRALLA GRANT
AVERY ST.
14TH ST
EAST AVERY ST
VARIOUS R/W
MALLORY ST.
13TH ST
EAST MALLORY ST
BAYOU BLVD.
BAYOU TEXAR
MORENO ST.
12TH ST
EAST MORENO ST
VAN KIRK AVE
BLOUNT ST
11TH ST
EAST BLOUNT ST
LEE ST
10TH ST
E LEE ST
SHORELINE PER 2006 AERIAL
60 R/W
MAP INDEX
N
S
City Limits Boundary
Subdivision Boundary
Property Line
Govt. Section Line
Govt. Lot Line
Right of Way Line
History Line
Waterway Line
Easement
Submerged Land Lease
Selected Section
NOTES
THIS MAP WAS COMPILED FOR ESCAMBIA COUNTY PROPERTY APPRAISAL PURPOSES ONLY.
CONTENTS OF THIS MAP SHOULD BE CONSIDERED AS APPROXIMATE ... UNLESS VERIFIED BY SURVEY OR OTHER MEANS
SHEET 1 OF 1
OFFICE OF COUNTY APPRAISER
ESCAMBIA COUNTY, FLORIDA
SECTION: CA007
APPROVED:
GARY "BUBBA" PETERS
COUNTY APPRAISER
DATE: 7/6/2026
SCALE: 100