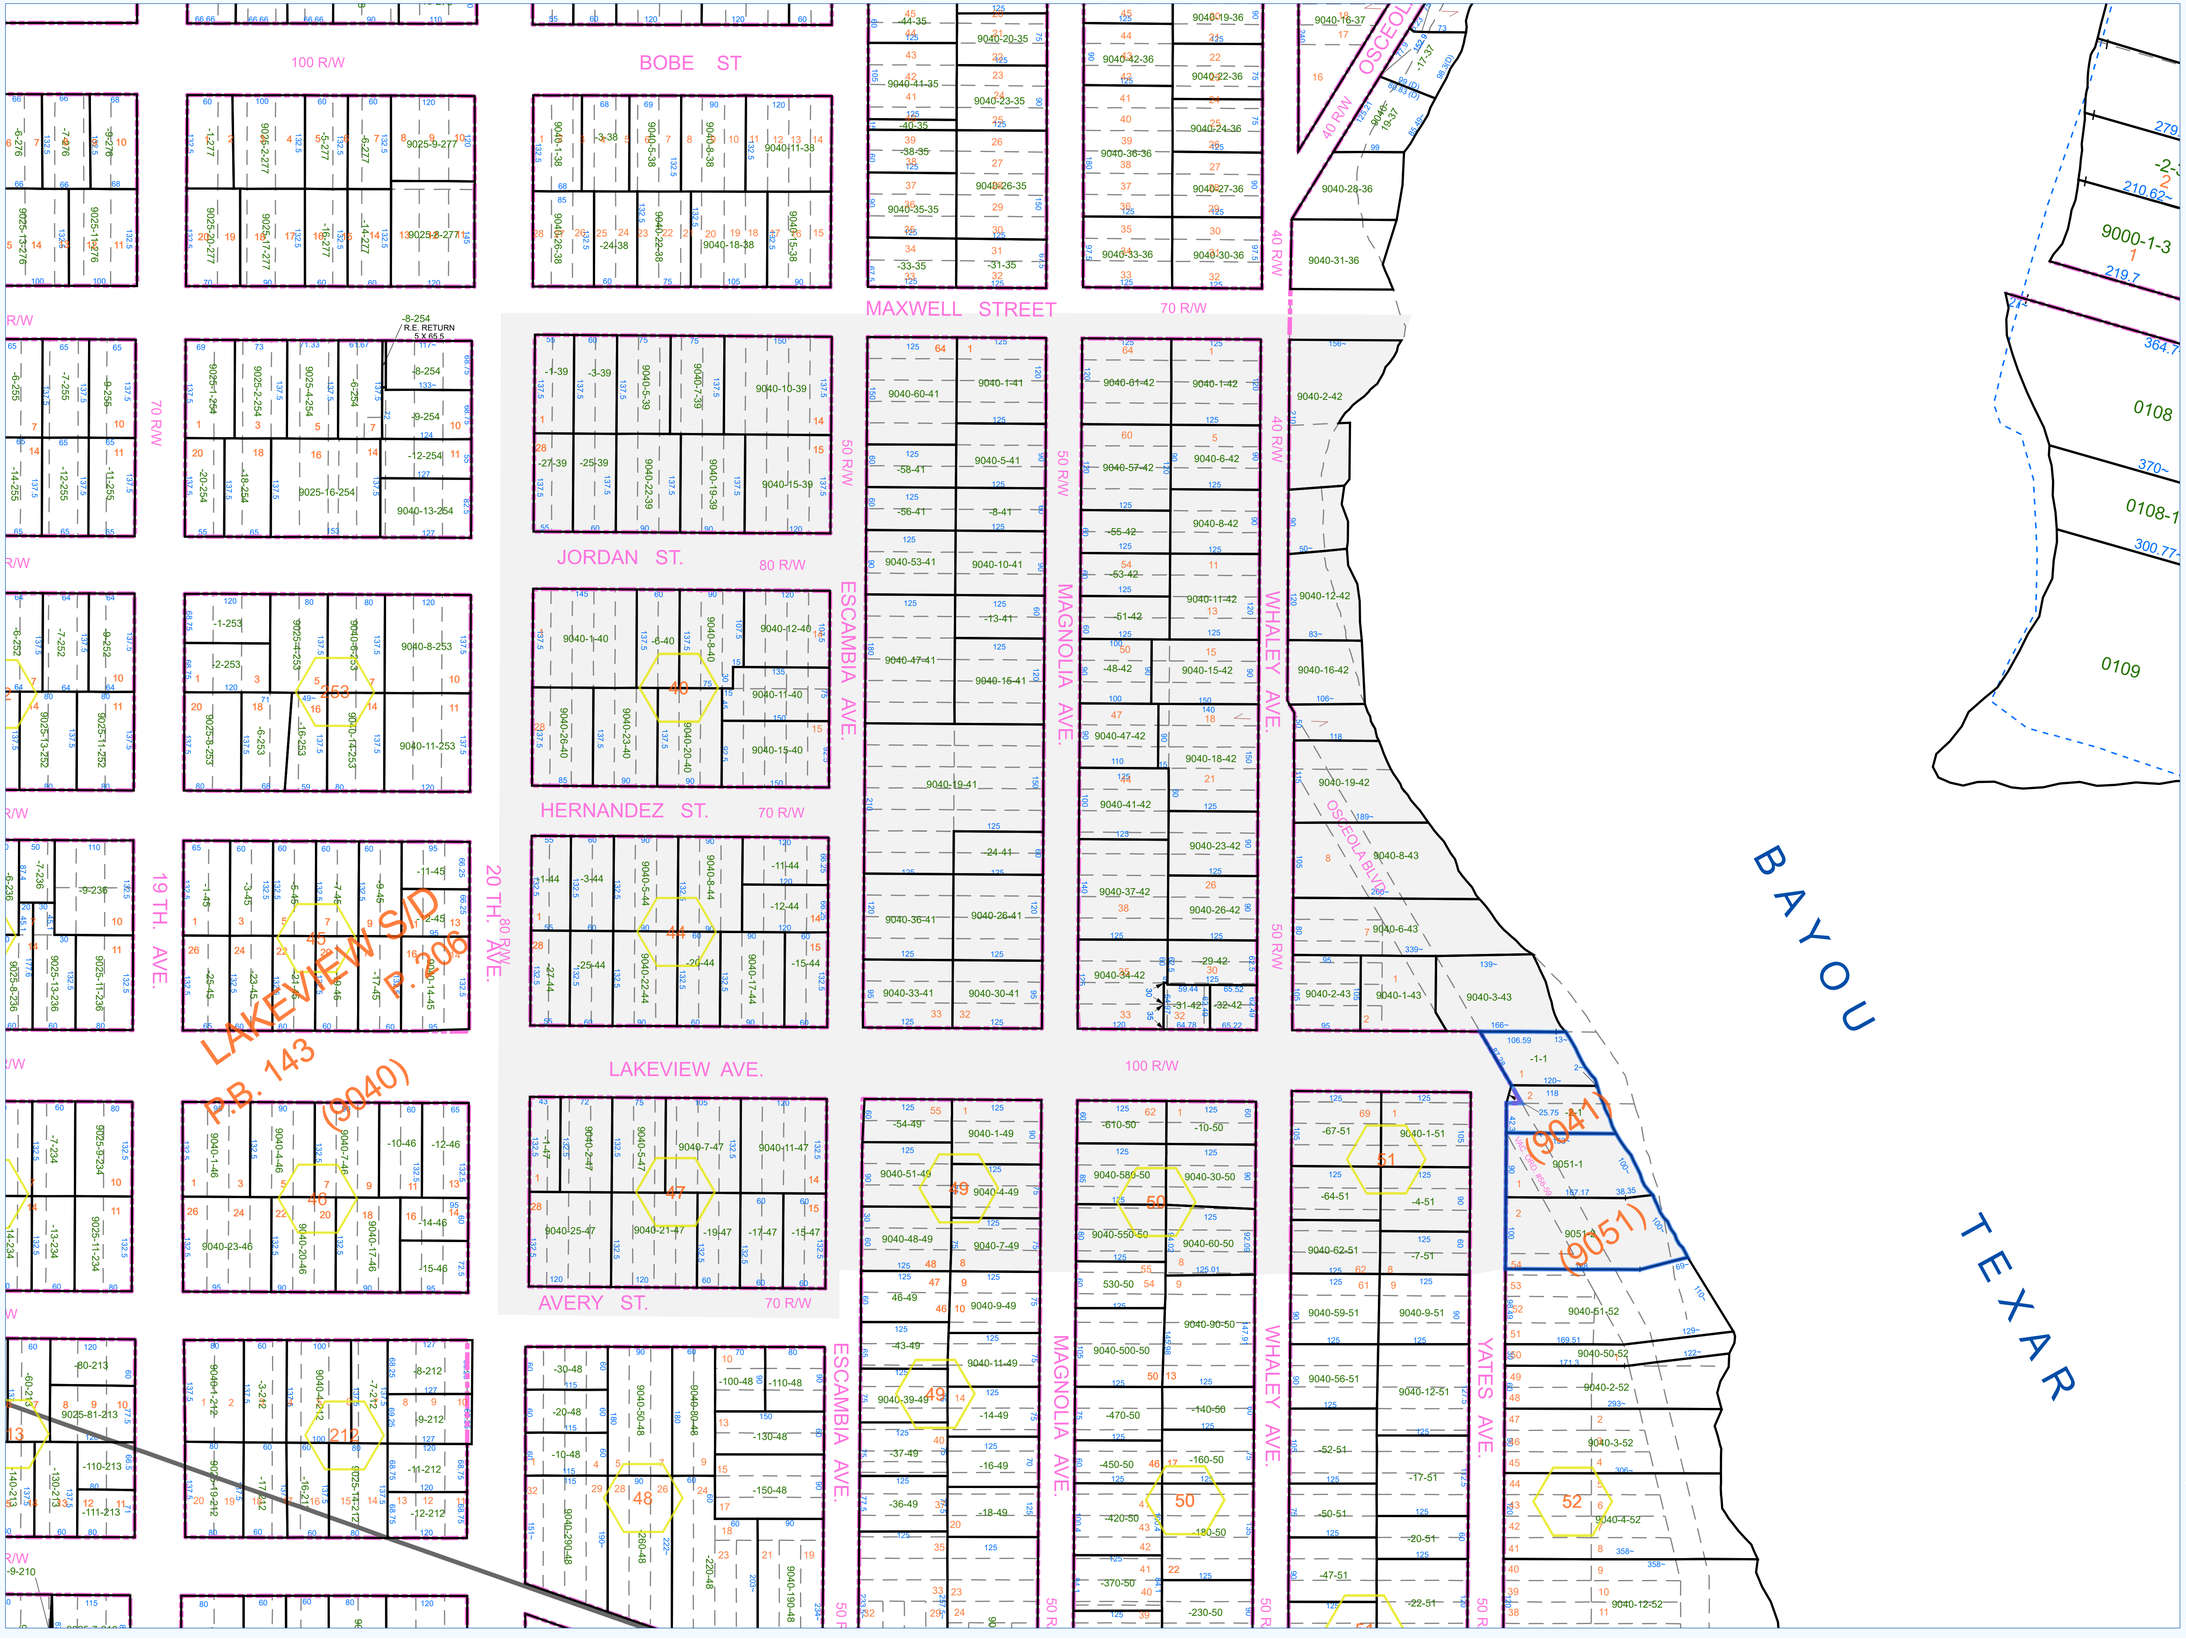

100 R/W
BOBE ST
MAXWELL STREET
70 R/W
OSCEOLA BLVD
40 R/W
JORDAN ST.
80 R/W
50 R/W
ESCAMBIA AVE.
MAGNOLIA AVE.
WHALEY AVE.
HERNANDEZ ST.
70 R/W
LAKEVIEW AVE.
100 R/W
AVERY ST.
70 R/W
19 TH. AVE.
20 TH. AVE.
80 R/W
LAKEVIEW S/D
P.B. 143
(9040)
(9041)
(9051)
BAYOU TEXAR
YATES AVE.
9040-2-42
9040-12-42
9040-16-42
9040-19-42
9040-8-43
9040-6-43
9040-2-43
9040-1-43
9040-3-43
9040-28-36
9040-31-36
9040-1-52
9040-2-52
9040-3-52
9040-4-52
9040-12-52
9051-1
0108
0108-1
0109
9000-1-3
210.62~
219.7
364.7
370~
300.77~
279
MAP INDEX
CA035
CA036
CA032
CA037
CA031
CA038
CA030
CA039
CA029
CA040
CA004
CA005
CA007
33-1S-30-7
33-1S-30-9
33-1S-30-8
N
S
City Limits Boundary
Subdivision Boundary
Property Line
Govt. Section Line
Govt. Lot Line
Right of Way Line
History Line
Waterway Line
Easement
Submerged Land Lease
Selected Section
NOTES
THIS MAP WAS COMPILED FOR ESCAMBIA COUNTY PROPERTY APPRAISAL PURPOSES ONLY.
CONTENTS OF THIS MAP SHOULD BE CONSIDERED AS APPROXIMATE ... UNLESS VERIFIED BY SURVEY OR OTHER MEANS
SHEET 1 OF 1
OFFICE OF COUNTY APPRAISER
ESCAMBIA COUNTY, FLORIDA
SECTION: CA030
APPROVED:
GARY "BUBBA" PETERS
COUNTY APPRAISER
DATE: 7/6/2026
SCALE: 100