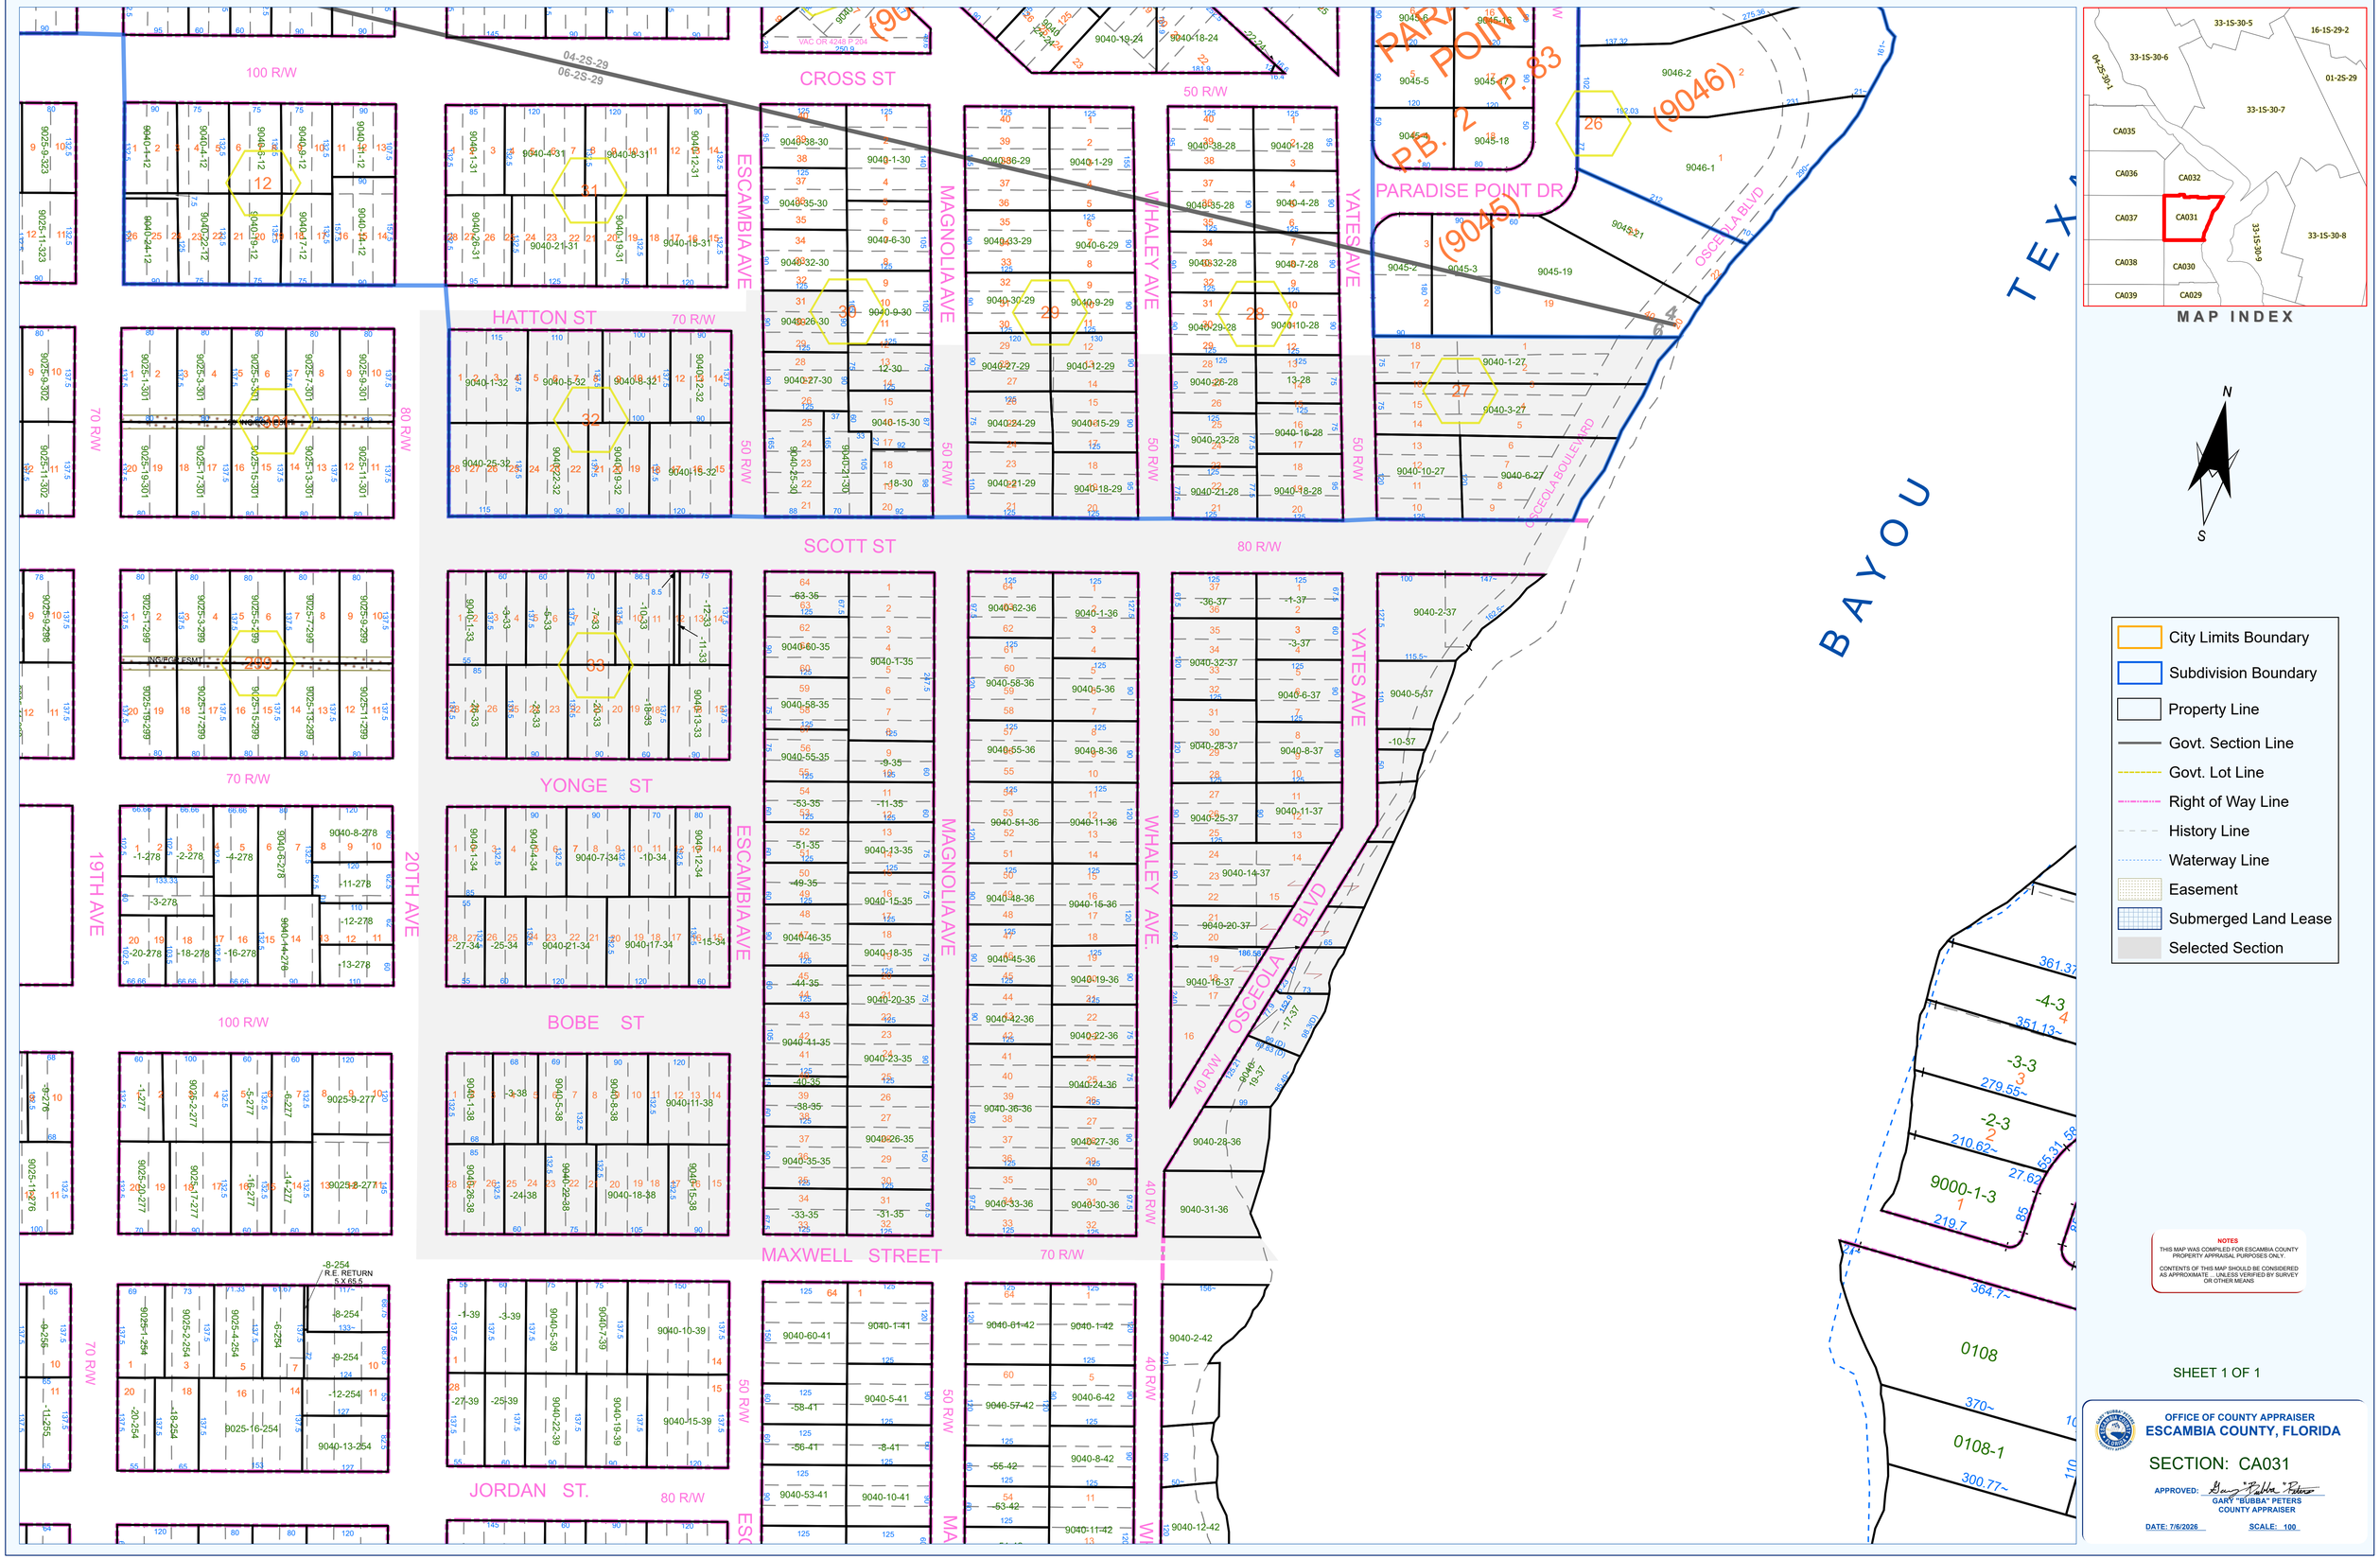

CROSS ST
HATTON ST
SCOTT ST
YONGE ST
BOBE ST
MAXWELL STREET
JORDAN ST.
ESCAMBIA AVE
MAGNOLIA AVE
WHALEY AVE
YATES AVE
OSCEOLA BLVD
PARADISE POINT DR
BAYOU
100 R/W
70 R/W
80 R/W
50 R/W
40 R/W
19TH AVE
20TH AVE
04-2S-29
06-2S-29
(9046)
(9045)
PARADISE POINT PB. 2 P. 83
MAP INDEX
33-1S-30-5
16-1S-29-2
33-1S-30-6
01-2S-29
33-1S-30-7
CA035
CA036
CA032
CA037
CA031
33-1S-30-9
33-1S-30-8
CA038
CA030
CA039
CA029
N
S
City Limits Boundary
Subdivision Boundary
Property Line
Govt. Section Line
Govt. Lot Line
Right of Way Line
History Line
Waterway Line
Easement
Submerged Land Lease
Selected Section
NOTES
THIS MAP WAS COMPILED FOR ESCAMBIA COUNTY PROPERTY APPRAISAL PURPOSES ONLY.
CONTENTS OF THIS MAP SHOULD BE CONSIDERED AS APPROXIMATE ... UNLESS VERIFIED BY SURVEY OR OTHER MEANS
SHEET 1 OF 1
OFFICE OF COUNTY APPRAISER
ESCAMBIA COUNTY, FLORIDA
SECTION: CA031
APPROVED:
GARY "BUBBA" PETERS
COUNTY APPRAISER
DATE: 7/6/2026
SCALE: 100