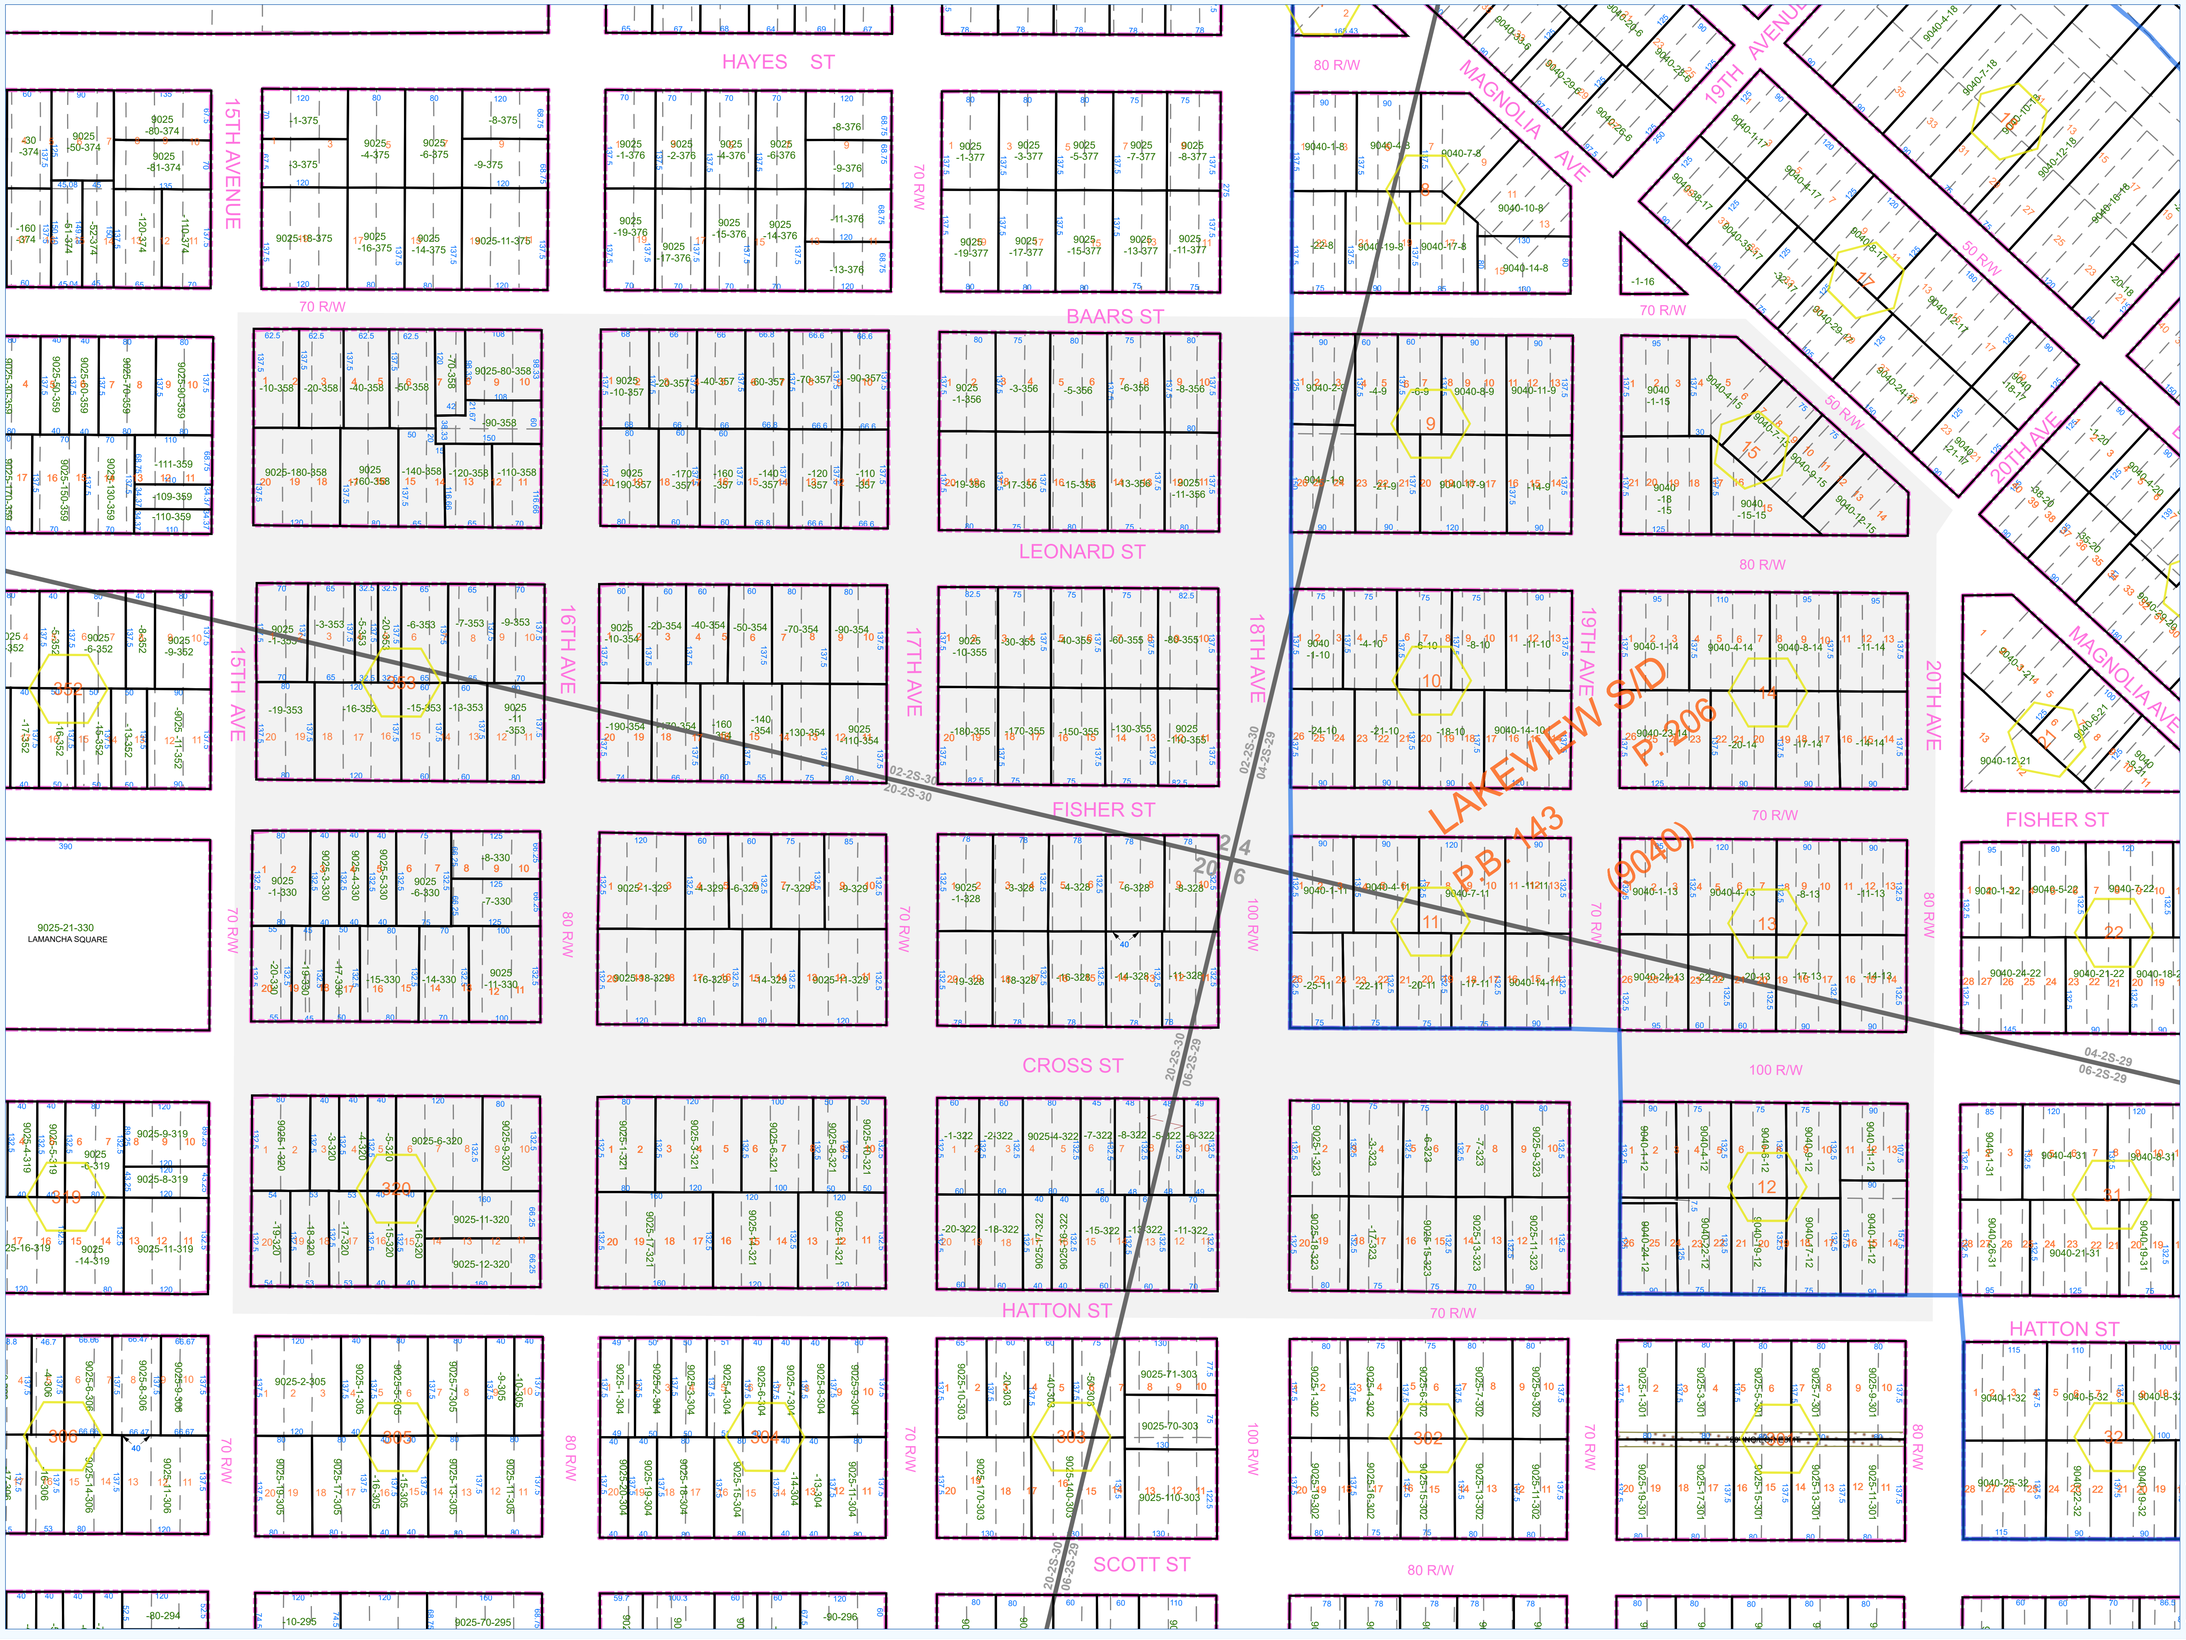

HAYES ST
BAARS ST
LEONARD ST
FISHER ST
CROSS ST
HATTON ST
SCOTT ST
15TH AVENUE
16TH AVE
17TH AVE
18TH AVE
19TH AVENUE
19TH AVE
20TH AVE
20TH AVE
MAGNOLIA AVE
MAGNOLIA AVE
70 R/W
80 R/W
50 R/W
100 R/W
LAKEVIEW S/D
P.B. 143
(9040)
9025-21-330
LAMANCHA SQUARE
02-2S-30
20-2S-30
04-2S-29
06-2S-29
MAP INDEX
04-2S-30-1
33-1S-30-6
33-1S-30-7
CA054
CA035
CA053
CA036
CA032
CA052
CA037
CA031
CA051
CA038
CA030
CA050
CA039
CA029
N
S
City Limits Boundary
Subdivision Boundary
Property Line
Govt. Section Line
Govt. Lot Line
Right of Way Line
History Line
Waterway Line
Easement
Submerged Land Lease
Selected Section
NOTES
THIS MAP WAS COMPILED FOR ESCAMBIA COUNTY PROPERTY APPRAISAL PURPOSES ONLY.
CONTENTS OF THIS MAP SHOULD BE CONSIDERED AS APPROXIMATE ... UNLESS VERIFIED BY SURVEY OR OTHER MEANS
SHEET 1 OF 1
OFFICE OF COUNTY APPRAISER
ESCAMBIA COUNTY, FLORIDA
SECTION: CA036
APPROVED:
GARY "BUBBA" PETERS
COUNTY APPRAISER
DATE: 7/6/2026
SCALE: 100