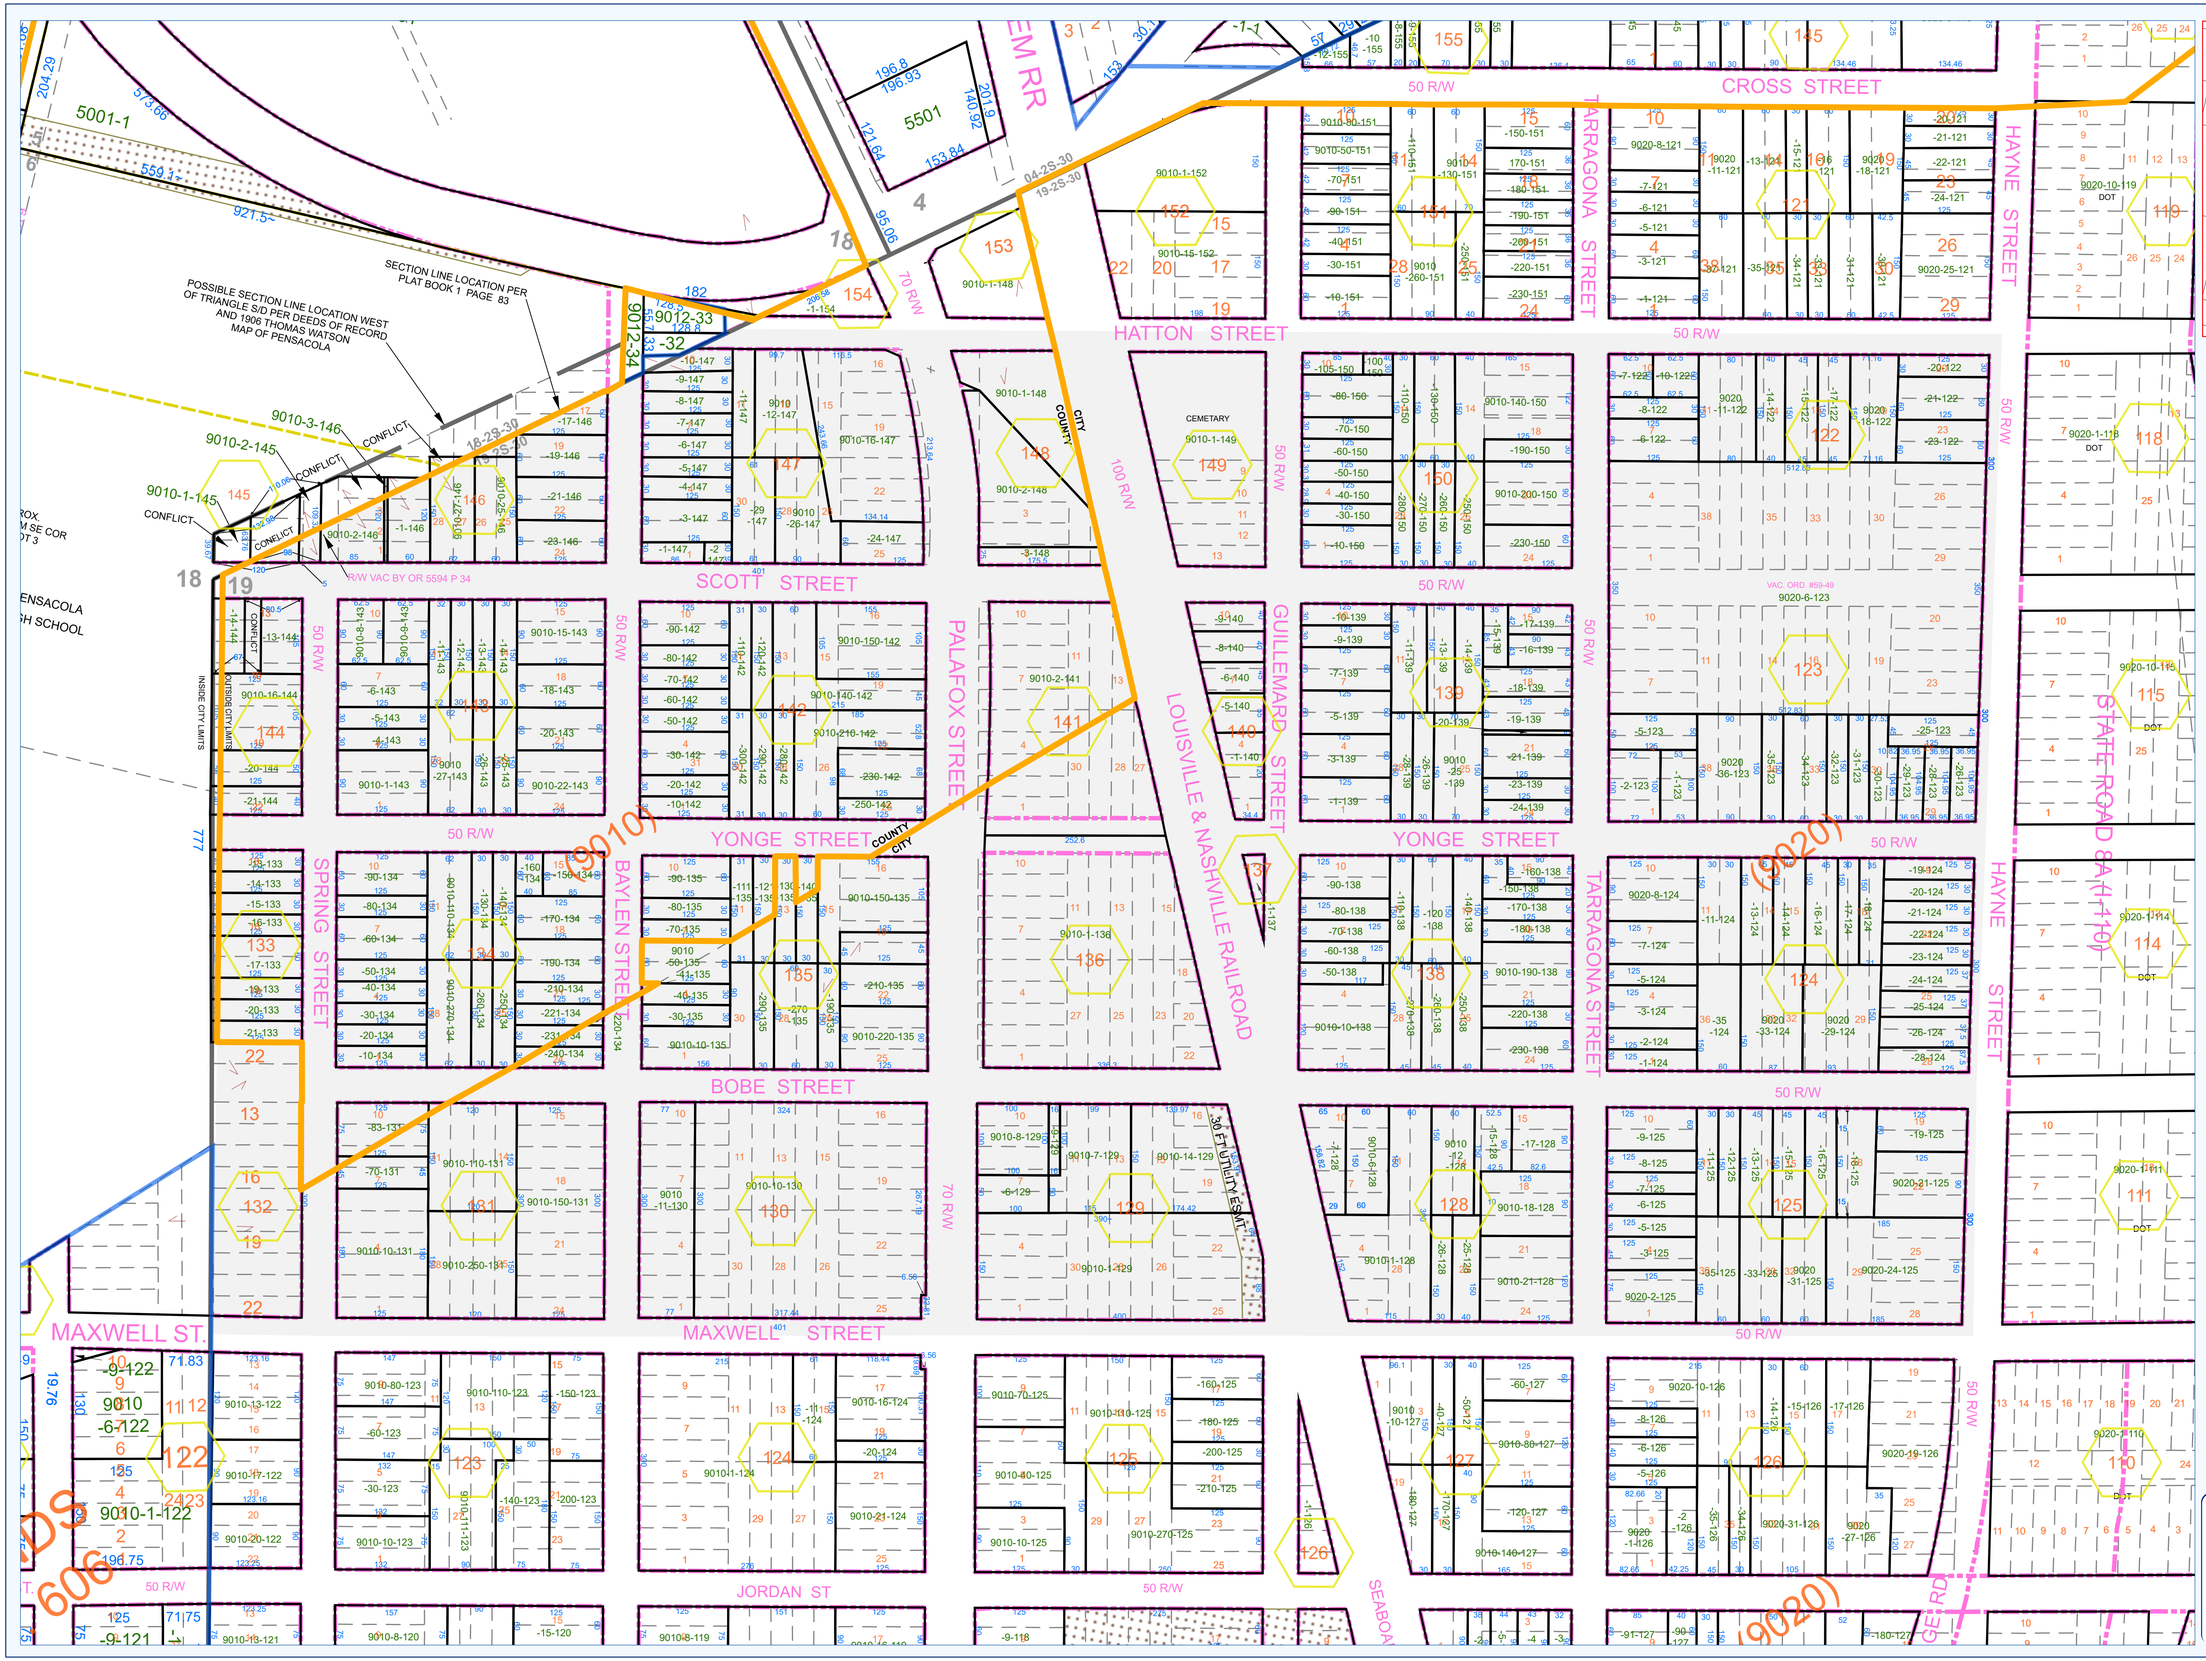

CROSS STREET
HATTON STREET
SCOTT STREET
YONGE STREET
BOBE STREET
MAXWELL STREET
JORDAN ST
HAYNE STREET
TARRAGONA STREET
GUILLEMARD STREET
LOUISVILLE & NASHVILLE RAILROAD
PALAFOX STREET
SPRING STREET
BAYLEN STREET
STATE ROAD 8 (US 90)
50 R/W
70 R/W
100 R/W
CEMETERY
CITY
COUNTY
SECTION LINE LOCATION PER PLAT BOOK 1 PAGE 83
POSSIBLE SECTION LINE LOCATION WEST OF TRIANGLE S/D PER DEEDS OF RECORD AND 1906 THOMAS WATSON MAP OF PENSACOLA
CONFLICT
R/W VAC BY OR 5594 P 34
VAC. ORD. #59-49
30 FT UTILITY ESMT
INSIDE CITY LIMITS
OUTSIDE CITY LIMITS
MAP INDEX
N
S
City Limits Boundary
Subdivision Boundary
Property Line
Govt. Section Line
Govt. Lot Line
Right of Way Line
History Line
Waterway Line
Easement
Submerged Land Lease
Selected Section
NOTES
THIS MAP WAS COMPILED FOR ESCAMBIA COUNTY PROPERTY APPRAISAL PURPOSES ONLY.
CONTENTS OF THIS MAP SHOULD BE CONSIDERED AS APPROXIMATE. UNLESS VERIFIED BY SURVEY OR OTHER MEANS
SHEET 1 OF 1
OFFICE OF COUNTY APPRAISER
ESCAMBIA COUNTY, FLORIDA
SECTION: CA081
APPROVED:
GARY "BUBBA" PETERS
COUNTY APPRAISER
DATE: 7/6/2026
SCALE: 100