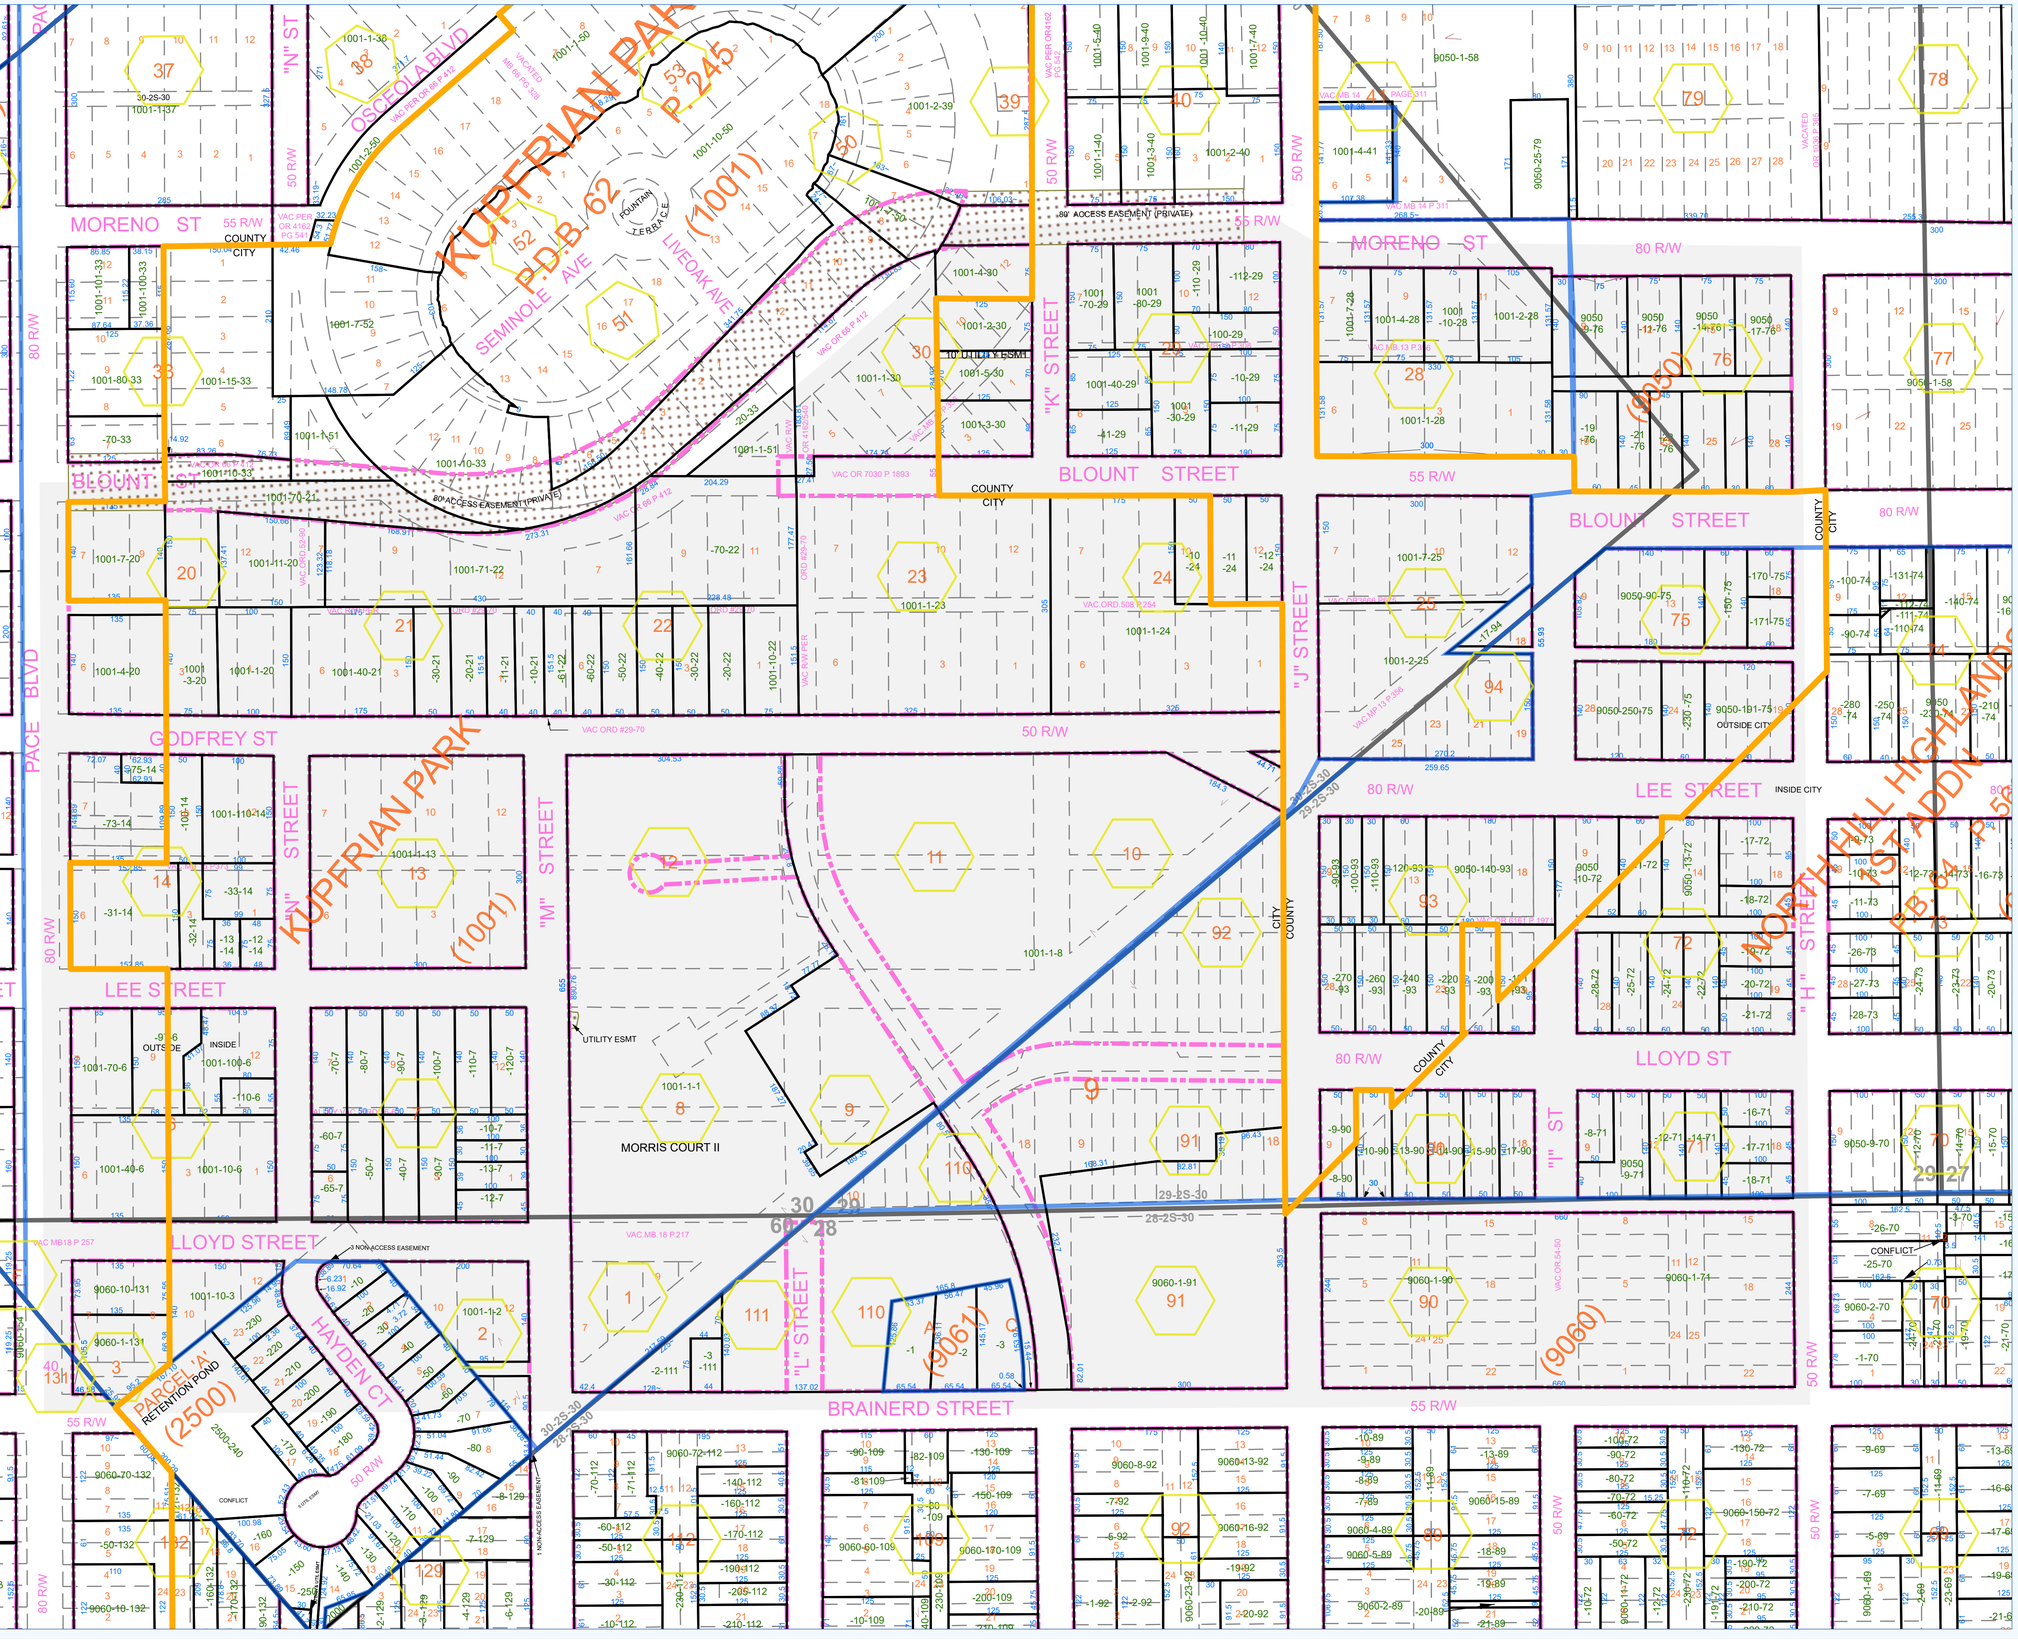

KUPFRIAN PARK
P.245
P.D.B. 62
(1001)
(1002)
(9050)
(9060)
(9061)
(2500)
MORENO ST
BLOUNT STREET
LEE STREET
LLOYD ST
GODFREY ST
BRAINERD STREET
LIVEOAK AVE
SEMINOLE AVE
OSCEOLA BLVD
FOUNTAIN TERRACE
MORRIS COURT II
HAYDEN CT
PARCEL 'A' RETENTION POND
"N" ST
"K" STREET
"J" STREET
"M" STREET
"L" STREET
"I" ST
PACE BLVD
80' ACCESS EASEMENT (PRIVATE)
10' UTILITY ESMT
UTILITY ESMT
NON-ACCESS EASEMENT
VACATED
COUNTY
CITY
INSIDE CITY
OUTSIDE CITY
CONFLICT
55 R/W
80 R/W
50 R/W
60' R/W
MAP INDEX
17-2S-30-2
18-2S-30
CA136
CA129
CA113
CA108
CA128
CA114
CA107
CA127
CA115
CA106
CA126
CA116
CA105
CA125
CA117
CA104
N
S
City Limits Boundary
Subdivision Boundary
Property Line
Govt. Section Line
Govt. Lot Line
Right of Way Line
History Line
Waterway Line
Easement
Submerged Land Lease
Selected Section
NOTES
THIS MAP WAS COMPILED FOR ESCAMBIA COUNTY PROPERTY APPRAISAL PURPOSES ONLY.
CONTENTS OF THIS MAP SHOULD BE CONSIDERED AS APPROXIMATE - UNLESS VERIFIED BY SURVEY OR OTHER MEANS
SHEET 1 OF 1
OFFICE OF COUNTY APPRAISER
ESCAMBIA COUNTY, FLORIDA
SECTION: CA114
APPROVED:
GARY "BUBBA" PETERS
COUNTY APPRAISER
DATE: 7/6/2026
SCALE: 100