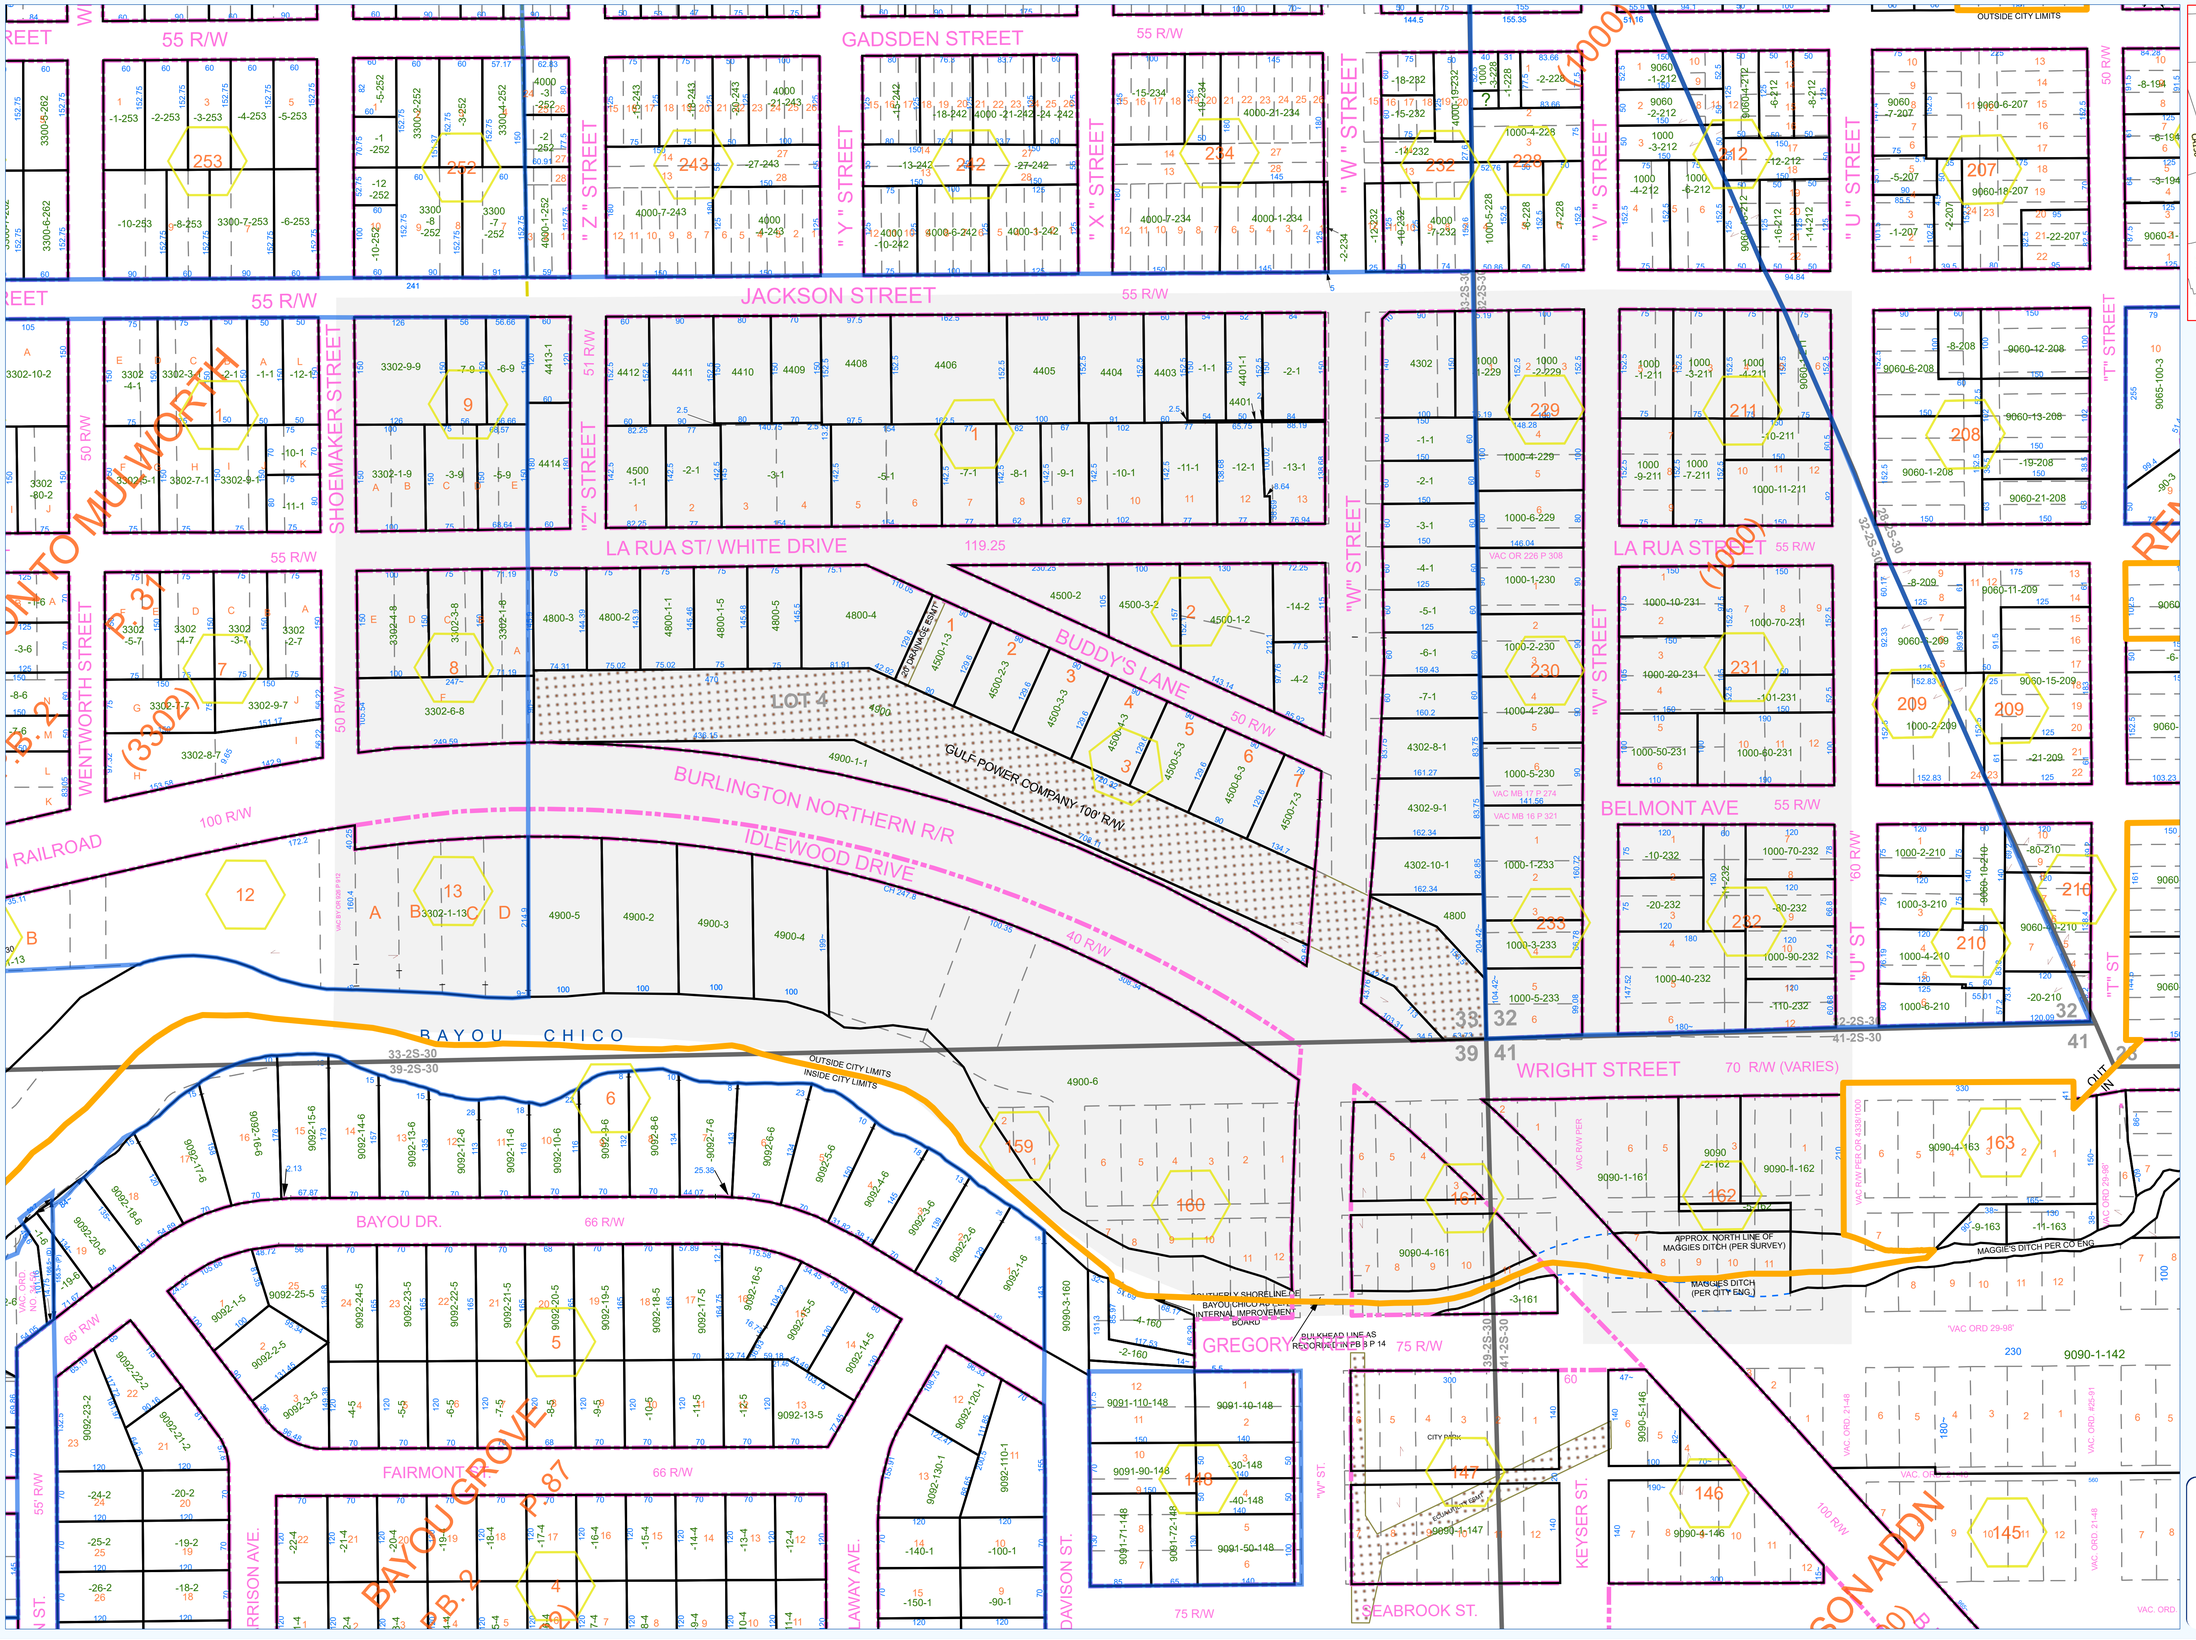

GADSDEN STREET
JACKSON STREET
LA RUA ST/ WHITE DRIVE
LA RUA STREET
BELMONT AVE
WRIGHT STREET
GREGORY
SEABROOK ST.
BUDDY'S LANE
LOT 4
GULF POWER COMPANY 100' R/W
BURLINGTON NORTHERN R/R
IDLEWOOD DRIVE
BAYOU CHICO
BAYOU DR.
FAIRMONT
BAYOU GROVE
P.B. 2 P. 87
WENTWORTH STREET
SHOEMAKER STREET
"Z" STREET
"Y" STREET
"X" STREET
"W" STREET
"V" STREET
"U" STREET
"T" STREET
"W" ST.
KEYSER ST.
DAVISON ST.
ALLAWAY AVE.
ARRISON AVE.
RAILROAD
55 R/W
50 R/W
51 R/W
100 R/W
66 R/W
75 R/W
70 R/W (VARIES)
40 R/W
60' R/W
OUTSIDE CITY LIMITS
INSIDE CITY LIMITS
OUT
IN
APPROX. NORTH LINE OF MAGGIES DITCH (PER SURVEY)
MAGGIES DITCH (PER CITY ENG.)
MAGGIE'S DITCH PER CO ENG
BULKHEAD LINE AS RECORDED IN PB 3 P 14
CITY PARK
33-2S-30
39-2S-30
41-2S-30
32-2S-30
CA147
CA137
CA128
CA138
CA127
CA146
CA139
CA126
CA158
CA145
CA140
CA159
CA125
CA144
CA141
CA160
CA142
CA124
CA161
MAP INDEX
N
S
City Limits Boundary
Subdivision Boundary
Property Line
Govt. Section Line
Govt. Lot Line
Right of Way Line
History Line
Waterway Line
Easement
Submerged Land Lease
Selected Section
NOTES
THIS MAP WAS COMPILED FOR ESCAMBIA COUNTY PROPERTY APPRAISAL PURPOSES ONLY.
CONTENTS OF THIS MAP SHOULD BE CONSIDERED AS APPROXIMATE ... UNLESS VERIFIED BY SURVEY OR OTHER MEANS
SHEET 1 OF 1
OFFICE OF COUNTY APPRAISER
ESCAMBIA COUNTY, FLORIDA
SECTION: CA140
APPROVED:
GARY "BUBBA" PETERS
COUNTY APPRAISER
DATE: 7/6/2026
SCALE: 100