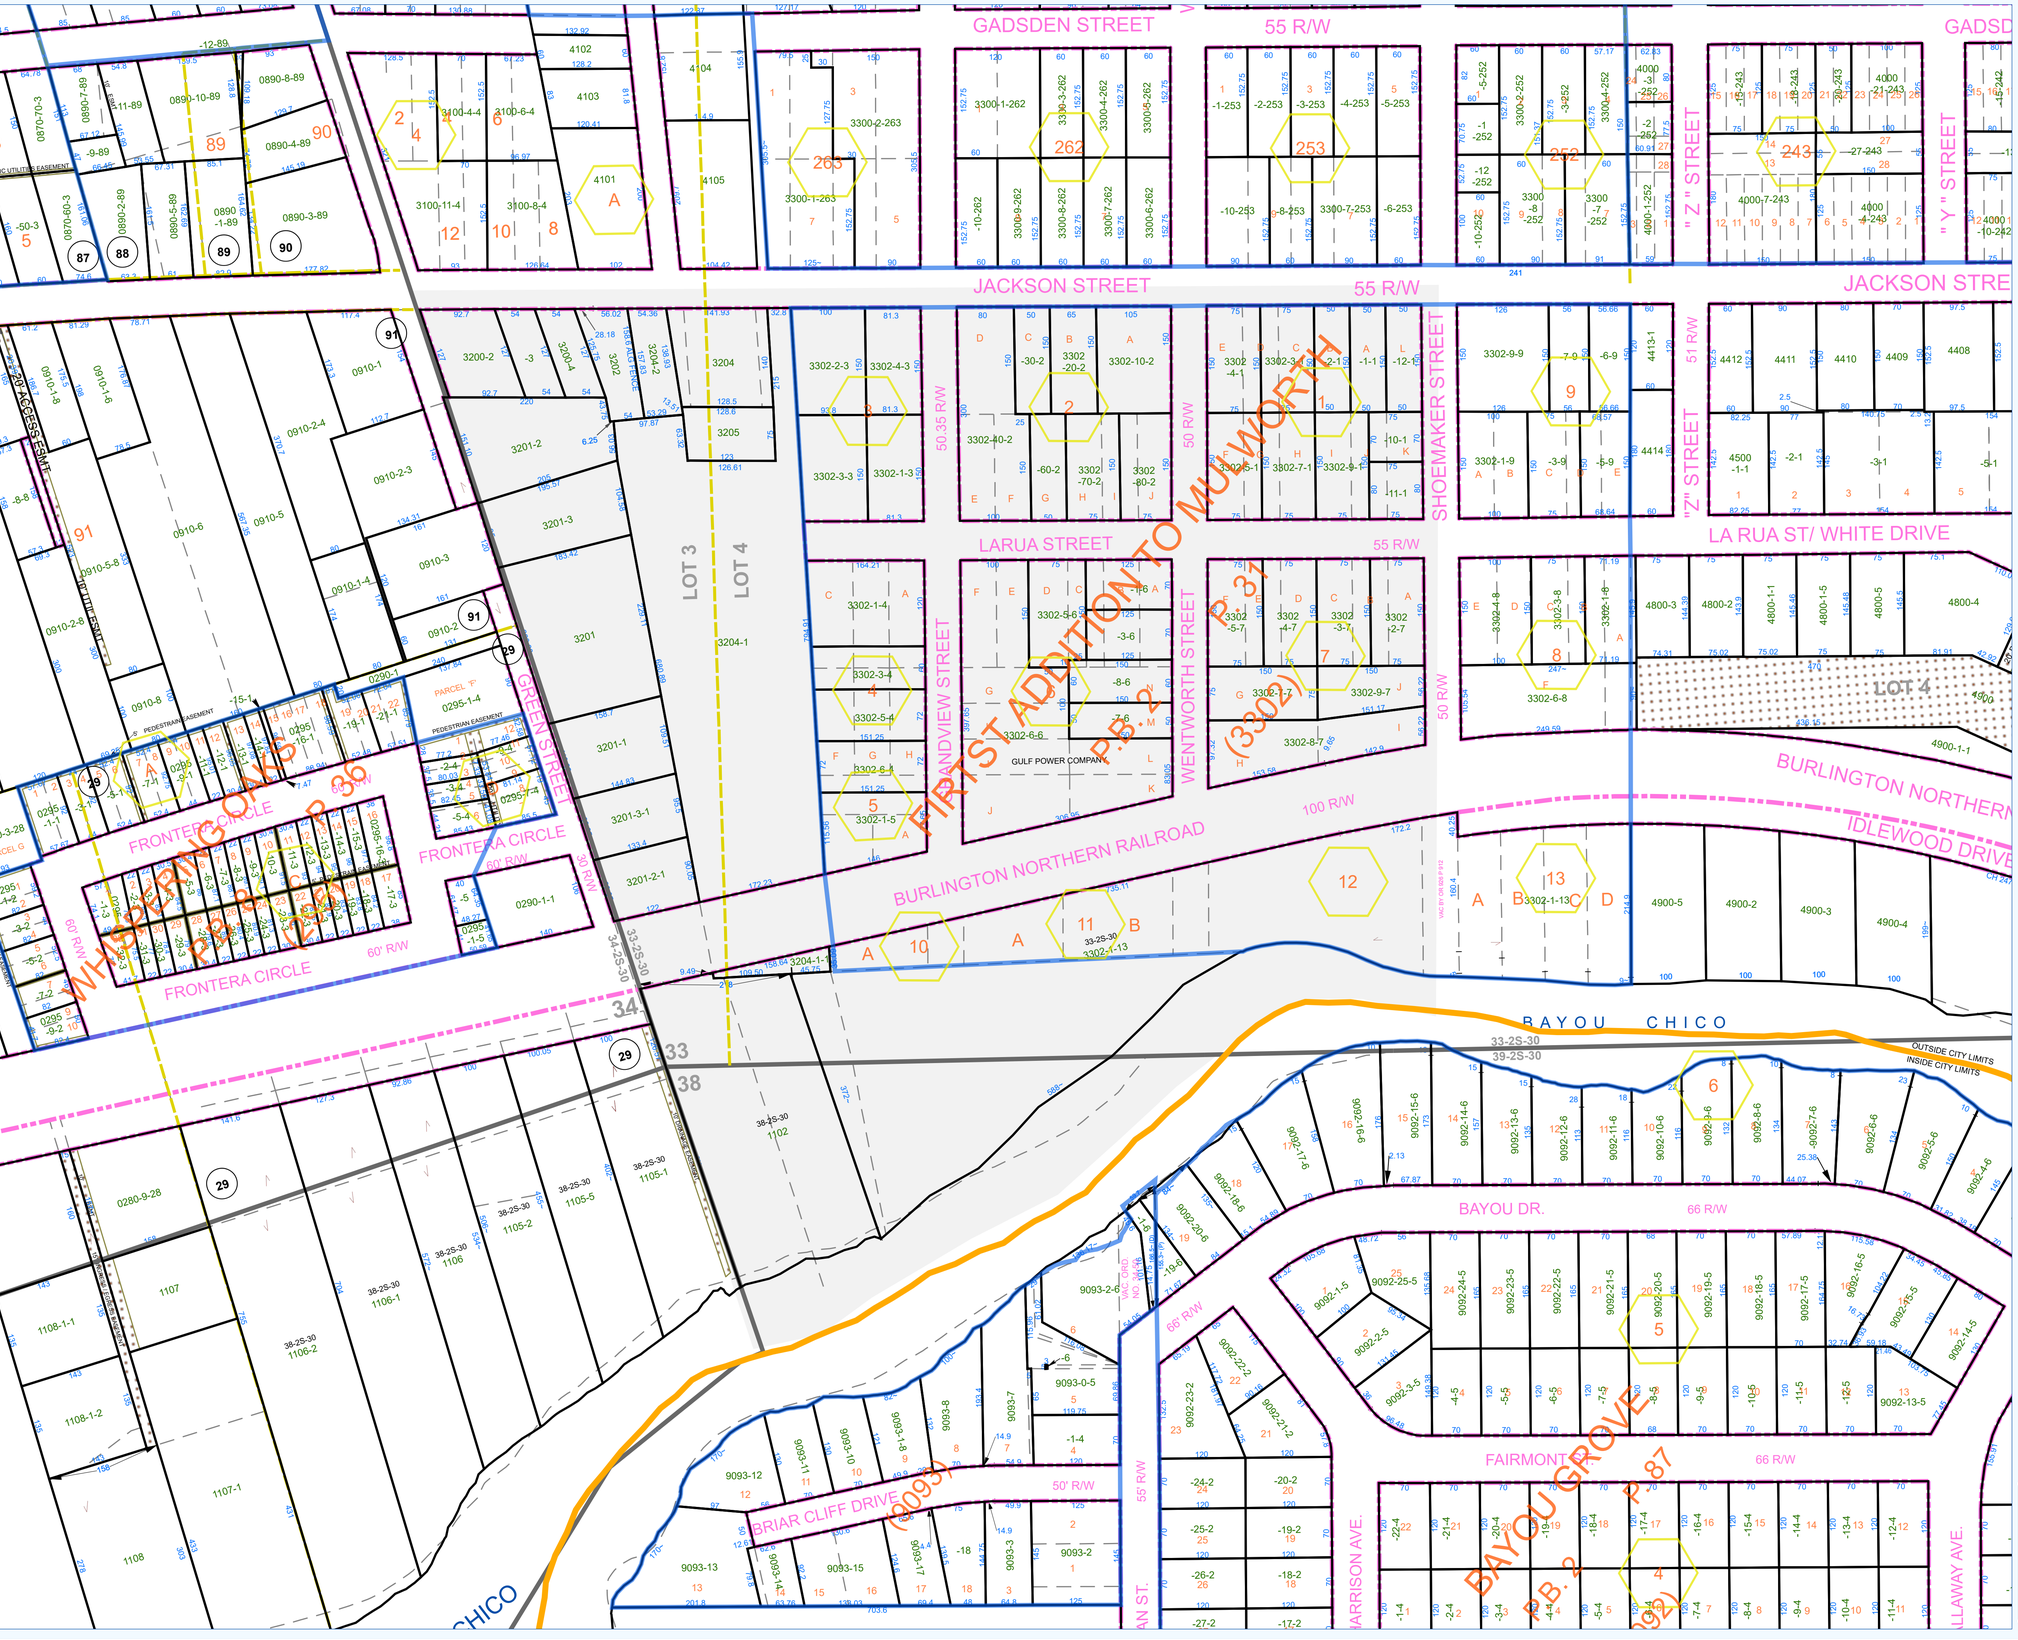

GADSDEN STREET
55 R/W
JACKSON STREET
LARUA STREET
LA RUA ST/ WHITE DRIVE
SHOEMAKER STREET
"Z" STREET
"Y" STREET
51 R/W
50.35 R/W
50 R/W
WENTWORTH STREET
SANDVIEW STREET
GREEN STREET
FIRST ADDITION TO MULWORTH
P.B. 2 P. 37
(3302)
WHISPERING OAKS
P.B. 15 P. 36
FRONTERA CIRCLE
60' R/W
BURLINGTON NORTHERN RAILROAD
100 R/W
GULF POWER COMPANY
BAYOU CHICO
33-2S-30
39-2S-30
OUTSIDE CITY LIMITS
INSIDE CITY LIMITS
BAYOU DR.
66 R/W
FAIRMONT DRIVE
BAYOU GROVE
P.B. 2 P. 87
(3902)
BRIAR CLIFF DRIVE
(9093)
50' R/W
55' R/W
IDLEWOOD DRIVE
HARRISON AVE.
LOT 3
LOT 4
LOT 4
20' ACCESS EASEMENT
PEDESTRIAN EASEMENT
PARCEL "F"
PARCEL G
GULF POWER COMPANY
UNC. DRNG. EASEMENT
UNC. DRNG. EASEMENT
UNC. DRNG. EASEMENT