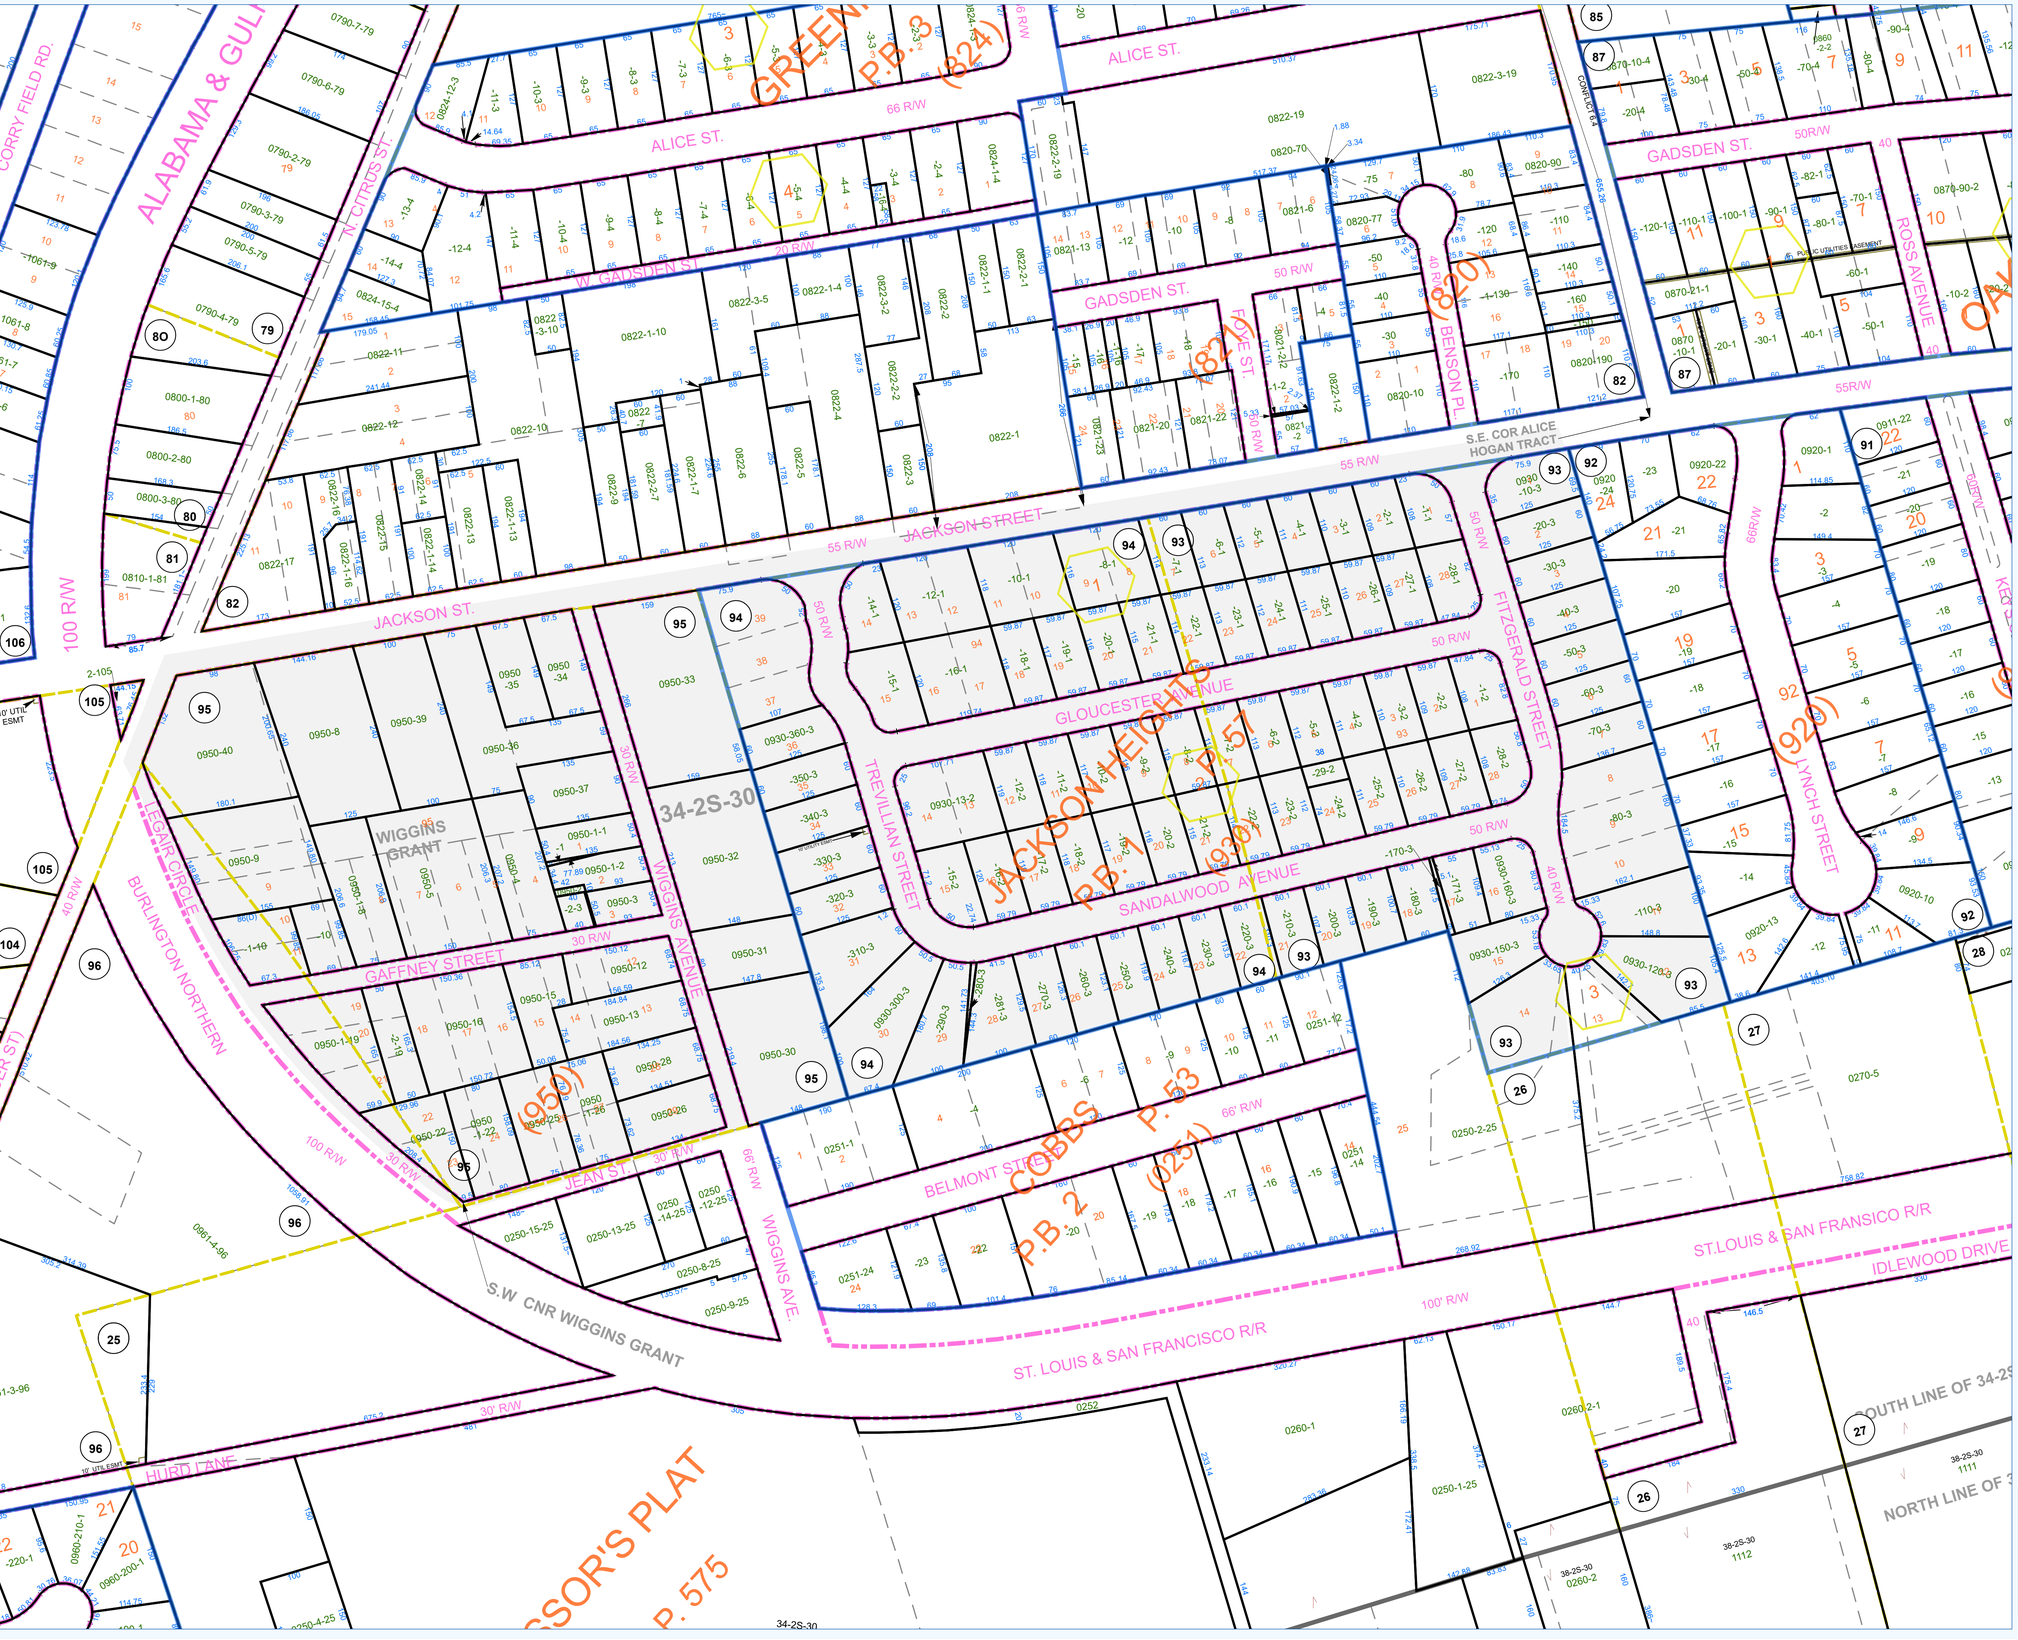

ALICE ST.
GREEN'S P.B. 3 (824)
W GADSDEN ST.
GADSDEN ST.
JACKSON STREET
JACKSON ST.
GLOUCESTER AVENUE
SANDALWOOD AVENUE
JACKSON HEIGHTS P.B. 1 (930)
FITZGERALD STREET
TREVILLIAN STREET
BENSON PL.
ROSS AVENUE
LYNCH STREET
CORRY FIELD RD.
ALABAMA & GULF
N. CITRUS ST.
CITRUS STREET
(NORTH BORDER ST)
BURLINGTON NORTHERN
EGNER CIRCLE
GAFFNEY STREET
WIGGINS GRANT
WIGGINS AVENUE
S.W CNR WIGGINS GRANT
BELMONT STREET
JEAN ST.
HURD LANE
IDLEWOOD DRIVE
ST. LOUIS & SAN FRANCISCO R/R
ST.LOUIS & SAN FRANSICO R/R
S.E. COR ALICE HOGAN TRACT
COBBS P.B. 2 (0254) P. 53
(824) FAYE ST.
(820)
(950)
(930)
(920)
34-2S-30
66 R/W
50 R/W
55 R/W
100 R/W
30 R/W
66' R/W
100' R/W
40 R/W
20 R/W
55R/W
66R/W
SOUTH LINE OF 34-2S
NORTH LINE OF 3
MAP INDEX
CA174
CA169
CA156
CA147
CA157
CA175
CA168
CA158
CA146
CA145
CA167
CA176
CA159
CA166
CA184
CA177
CA165
CA160
CA144
CA183
CA178
CA164
CA161
N
S
City Limits Boundary
Subdivision Boundary
Property Line
Govt. Section Line
Govt. Lot Line
Right of Way Line
History Line
Waterway Line
Easement
Submerged Land Lease
Selected Section
NOTES
THIS MAP WAS COMPILED FOR ESCAMBIA COUNTY PROPERTY APPRAISAL PURPOSES ONLY.
CONTENTS OF THIS MAP SHOULD BE CONSIDERED AS APPROXIMATE , UNLESS VERIFIED BY SURVEY OR OTHER MEANS
SHEET 1 OF 1
OFFICE OF COUNTY APPRAISER
ESCAMBIA COUNTY, FLORIDA
SECTION: CA167
APPROVED:
GARY "BUBBA" PETERS
COUNTY APPRAISER
DATE: 11/2/2026
SCALE: 100