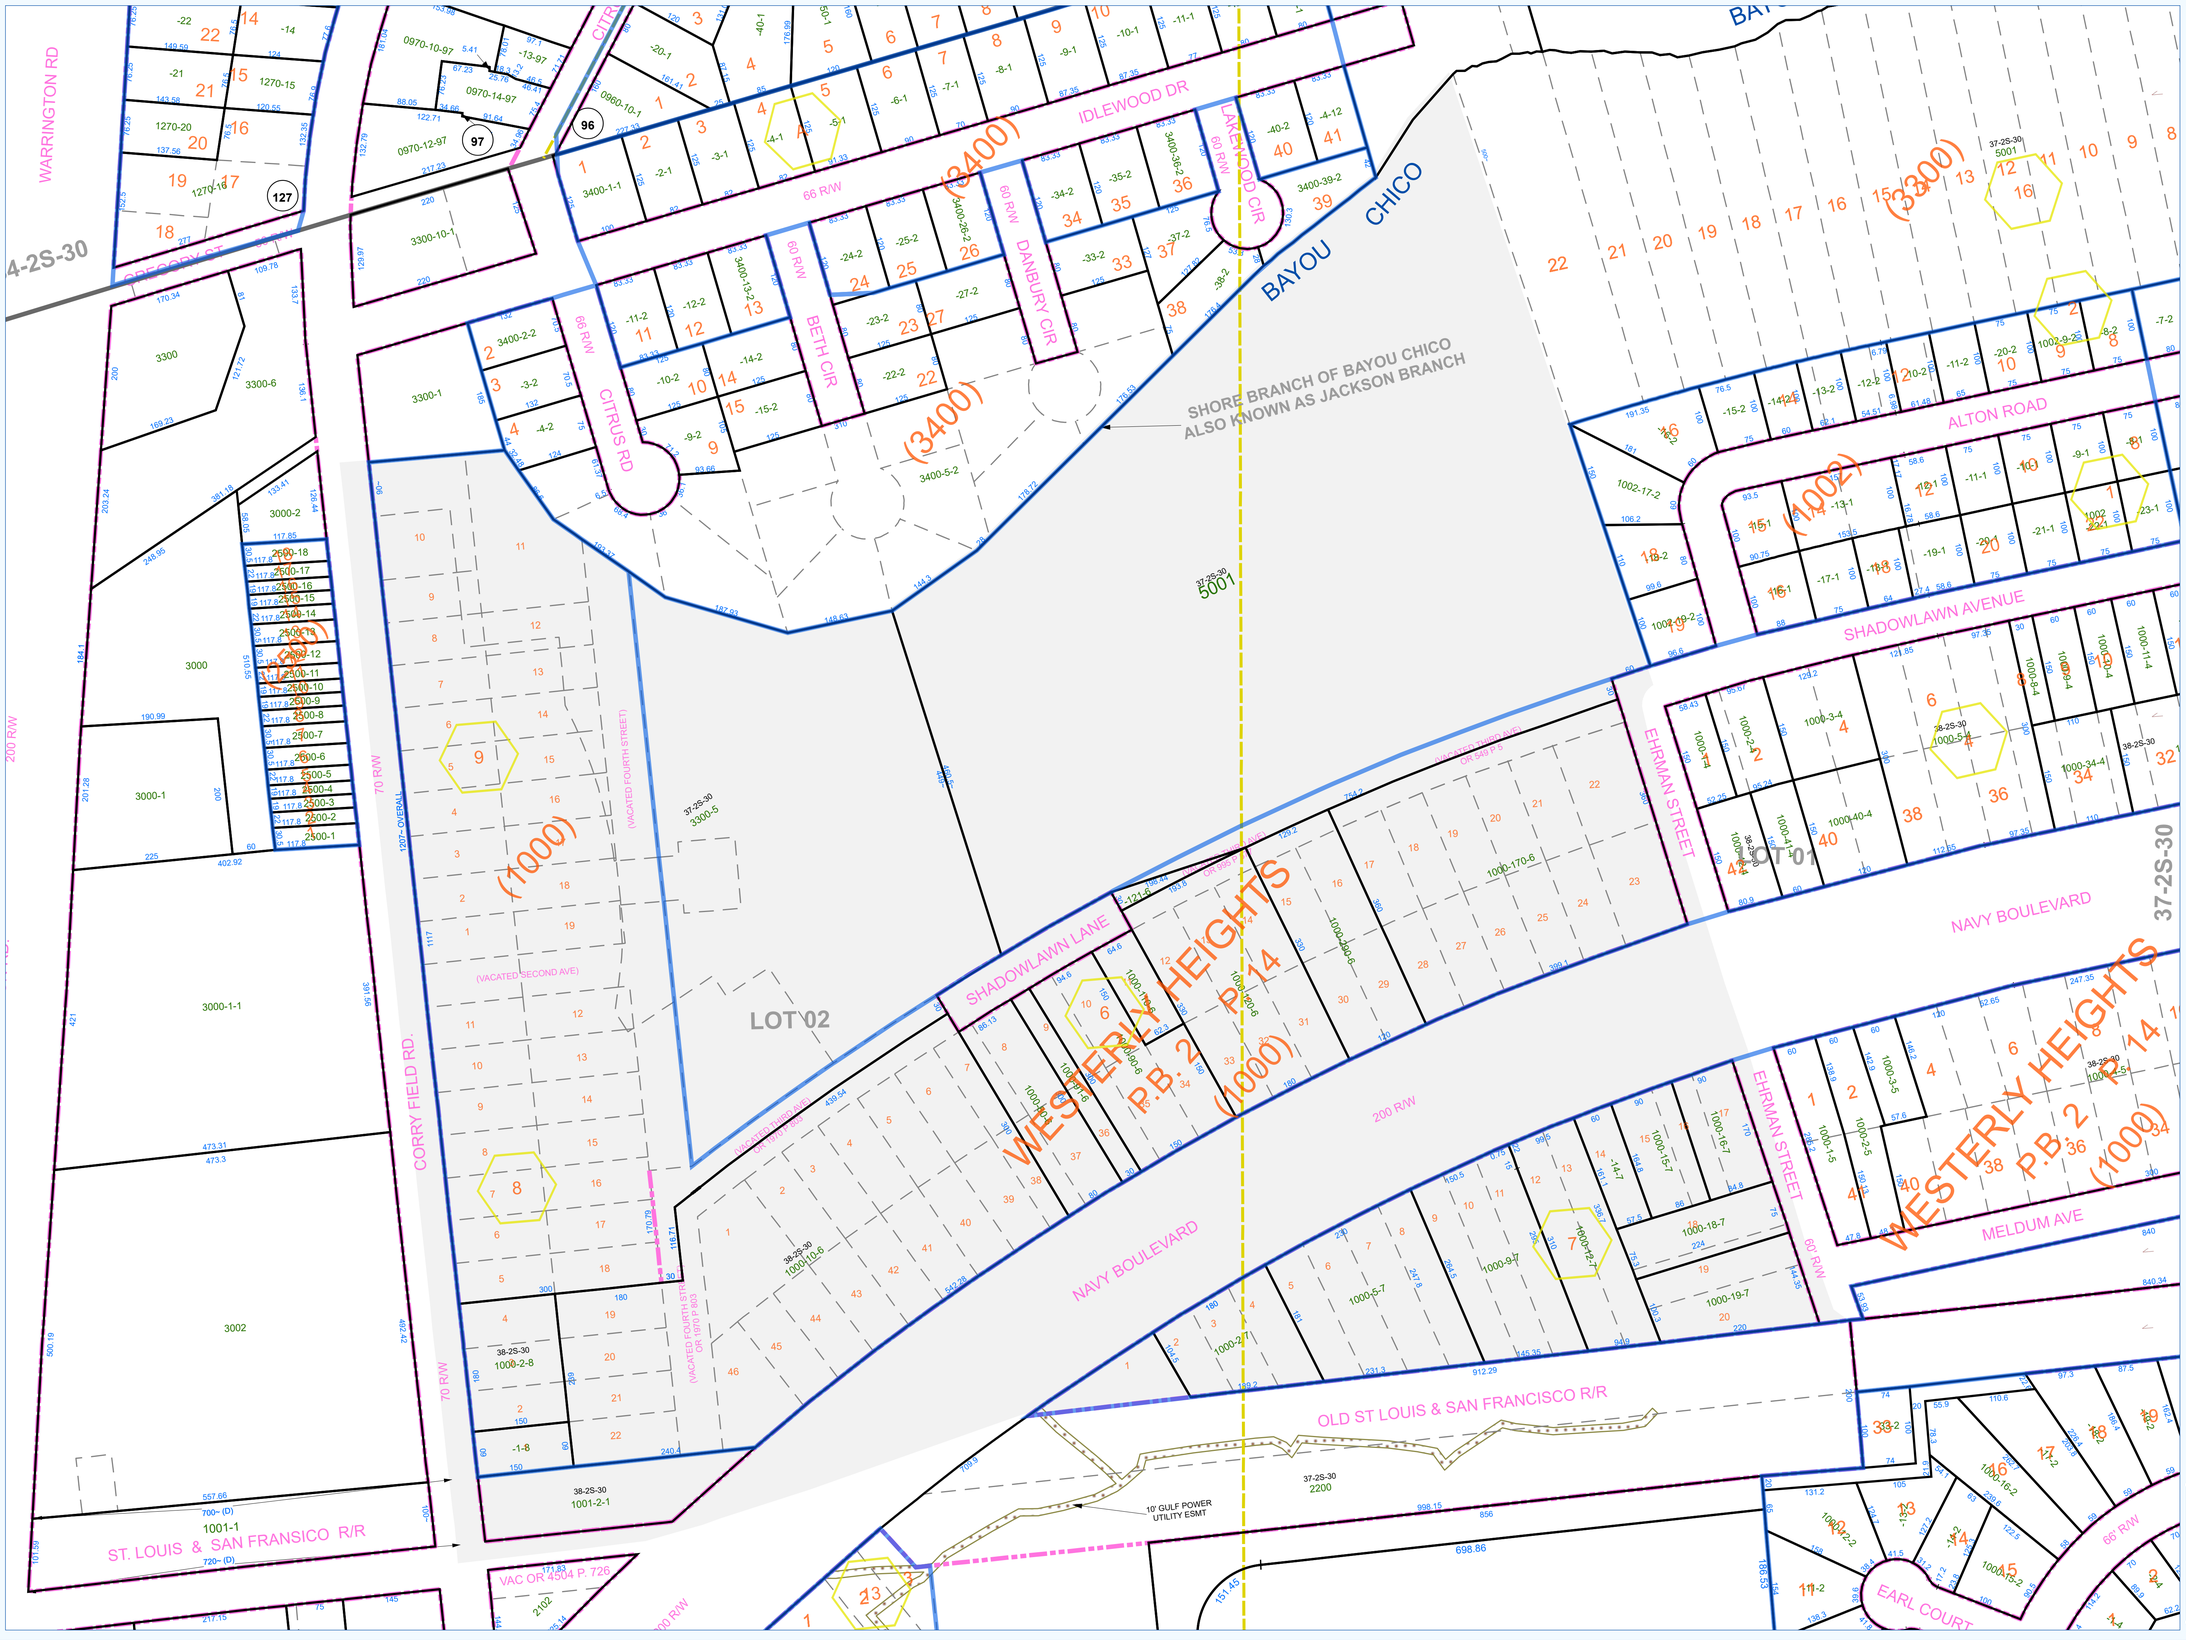

WARRINGTON RD
4-2S-30
GREGORY CIR
CITRUS RD
IDLEWOOD DR
66 R/W
LAKEWOOD CIR
60 R/W
DANBURY CIR
BETH CIR
BAYOU CHICO
SHORE BRANCH OF BAYOU CHICO
ALSO KNOWN AS JACKSON BRANCH
ALTON ROAD
SHADOWLAWN AVENUE
EHRMAN STREET
NAVY BOULEVARD
MELDUM AVE
SHADOWLAWN LANE
CORRY FIELD RD.
70 R/W
200 R/W
ST. LOUIS & SAN FRANSICO R/R
OLD ST LOUIS & SAN FRANCISCO R/R
10' GULF POWER UTILITY ESMT
VAC OR 4504 P. 726
EARL COURT
66' R/W
LOT 01
LOT 02
WESTERLY HEIGHTS
P.B. 2 P. 14
(1000)
(1001)
(1002)
(3400)
(VACATED SECOND AVE)
(VACATED THIRD AVE)
(VACATED FOURTH STREET)
(VACATED FOURTH STREET OR 1817 P.83)
(VACATED FOURTH STREET OR 545 P.5)
37-2S-30
38-2S-30
53-2S-30-2
MAP INDEX
CA175
CA168
CA158
CA185
CA176
CA167
CA159
CA166
CA184
CA177
CA160
CA165
CA183
CA178
CA164
CA161
CA182
CA179
CA163
CA162
CA181
CA180
CA198
CA189
N
S
City Limits Boundary
Subdivision Boundary
Property Line
Govt. Section Line
Govt. Lot Line
Right of Way Line
History Line
Waterway Line
Easement
Submerged Land Lease
Selected Section
NOTES
THIS MAP WAS COMPILED FOR ESCAMBIA COUNTY PROPERTY APPRAISAL PURPOSES ONLY.
CONTENTS OF THIS MAP SHOULD BE CONSIDERED AS APPROXIMATE ... UNLESS VERIFIED BY SURVEY OR OTHER MEANS
SHEET 1 OF 1
OFFICE OF COUNTY APPRAISER
ESCAMBIA COUNTY, FLORIDA
SECTION: CA178
APPROVED:
GARY "BUBBA" PETERS
COUNTY APPRAISER
DATE: 7/6/2026
SCALE: 100